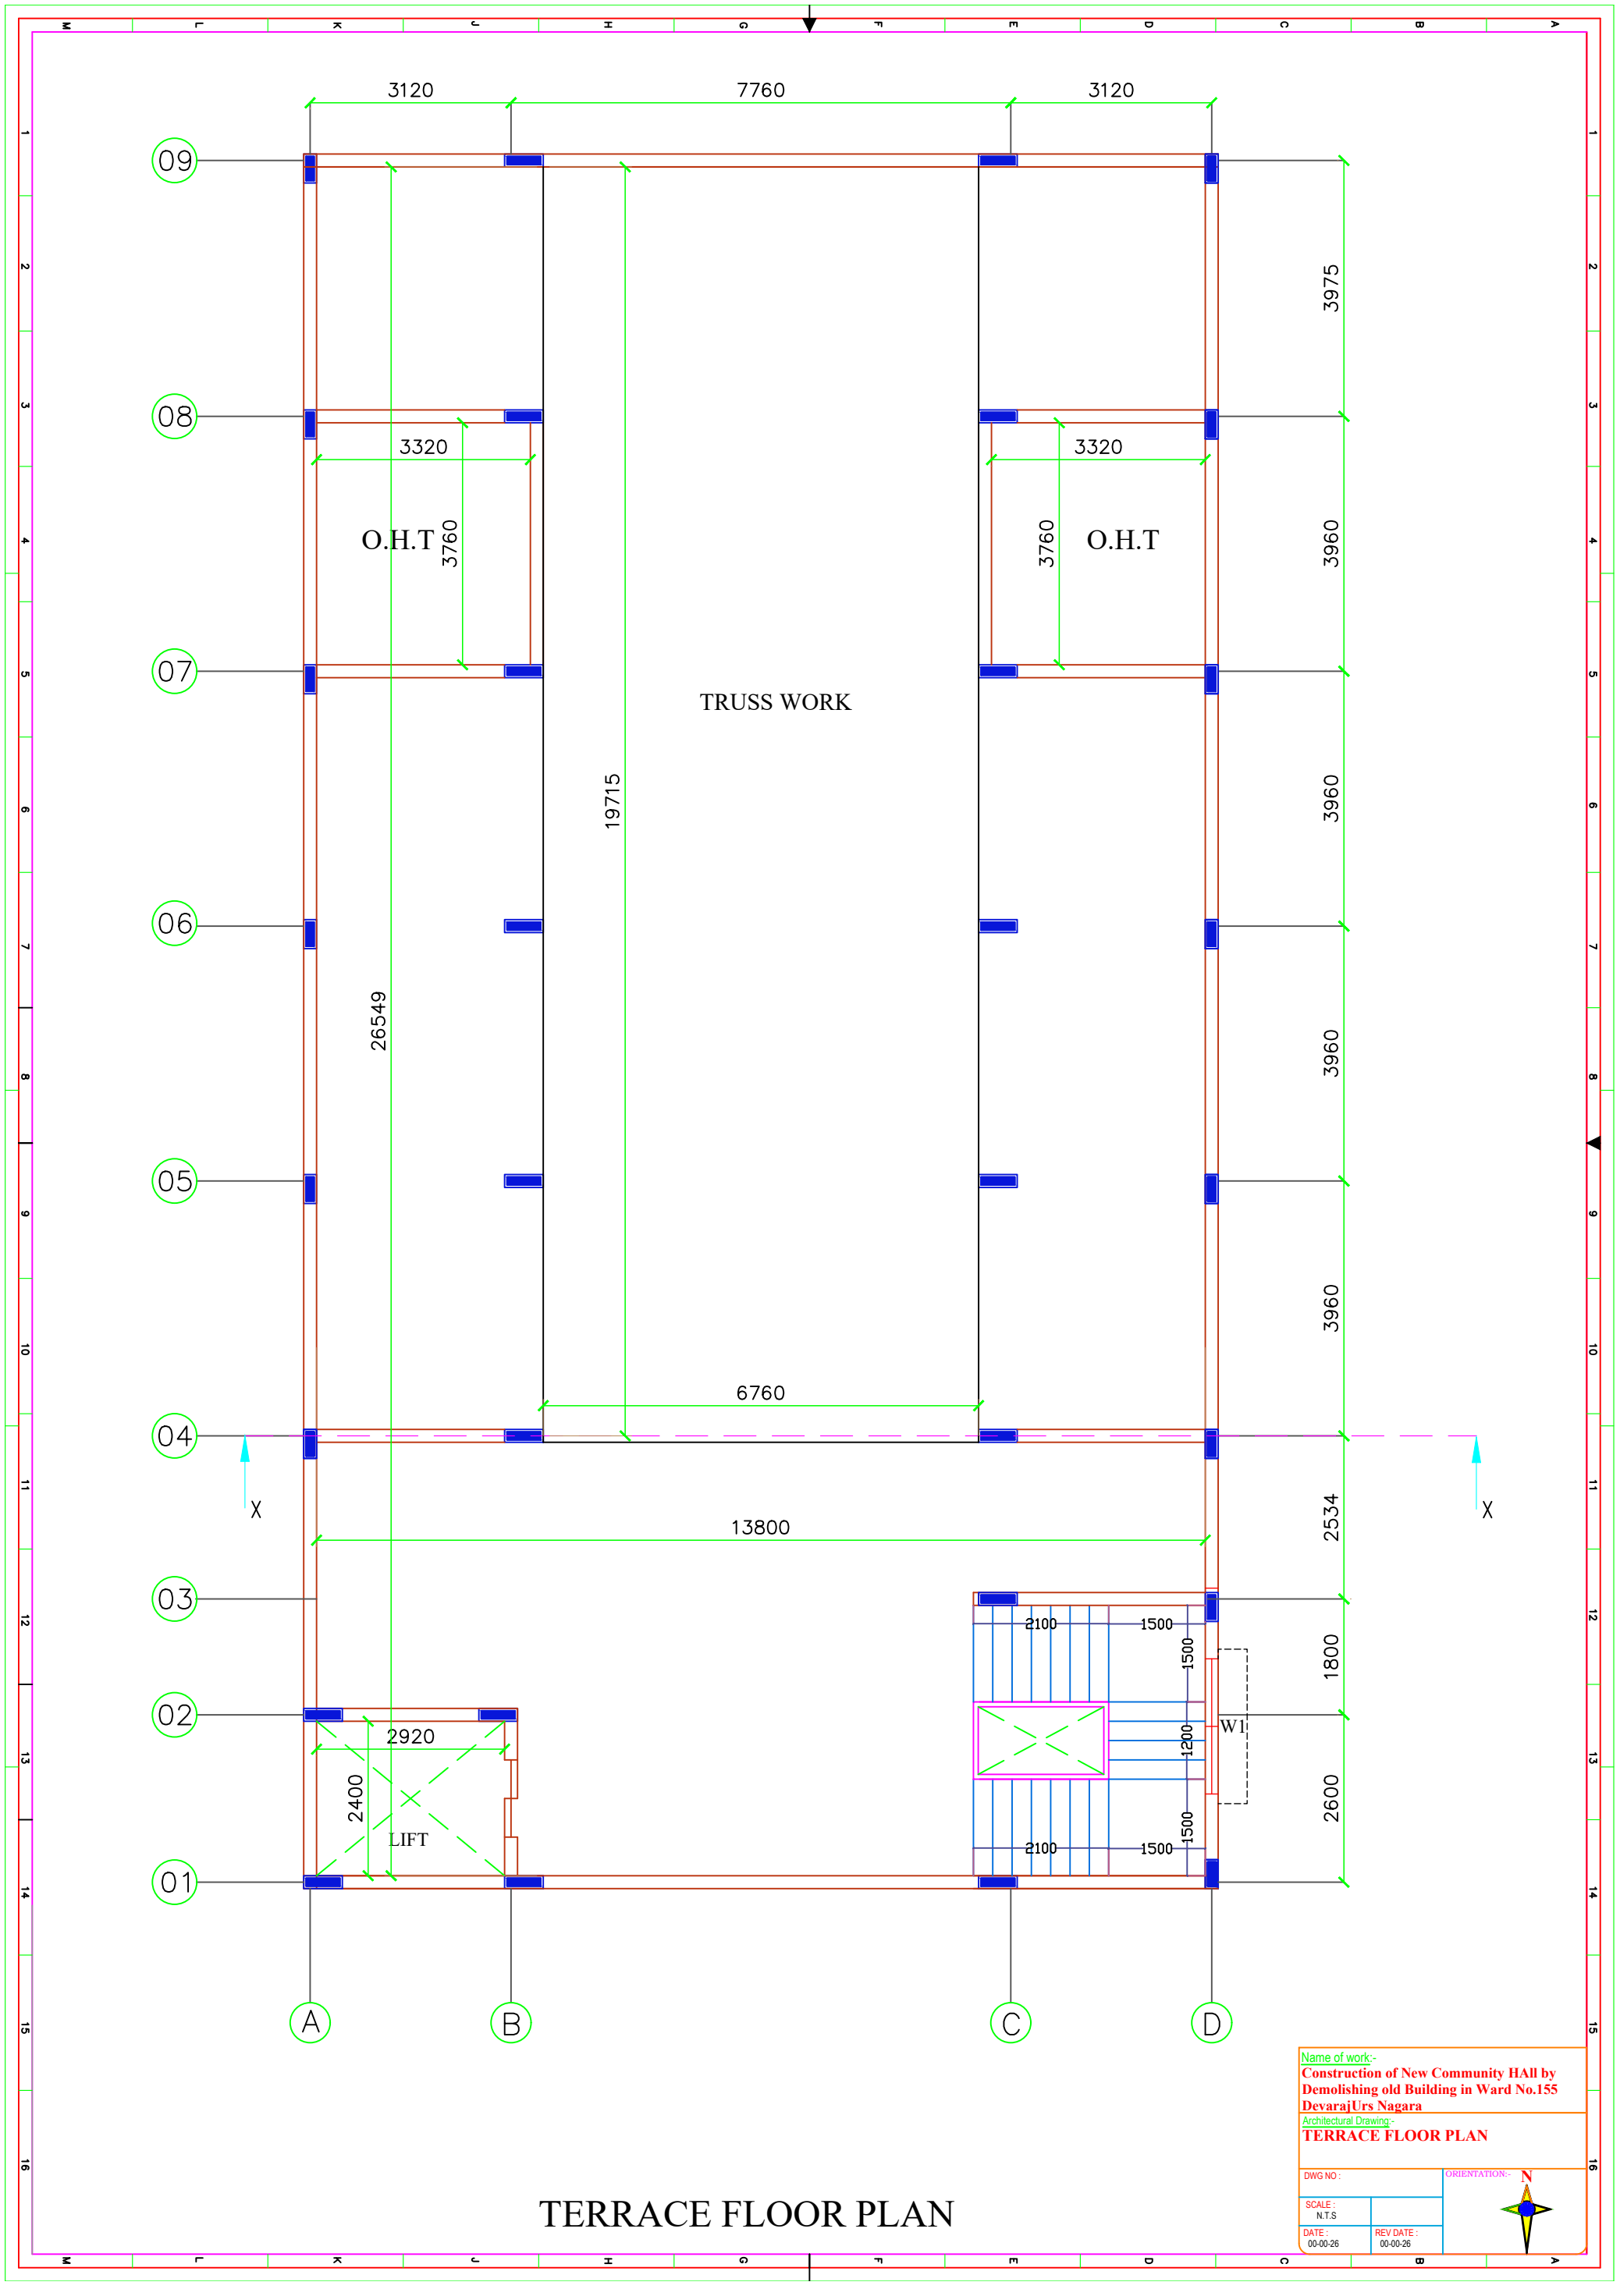

TERRACE FLOOR PLAN

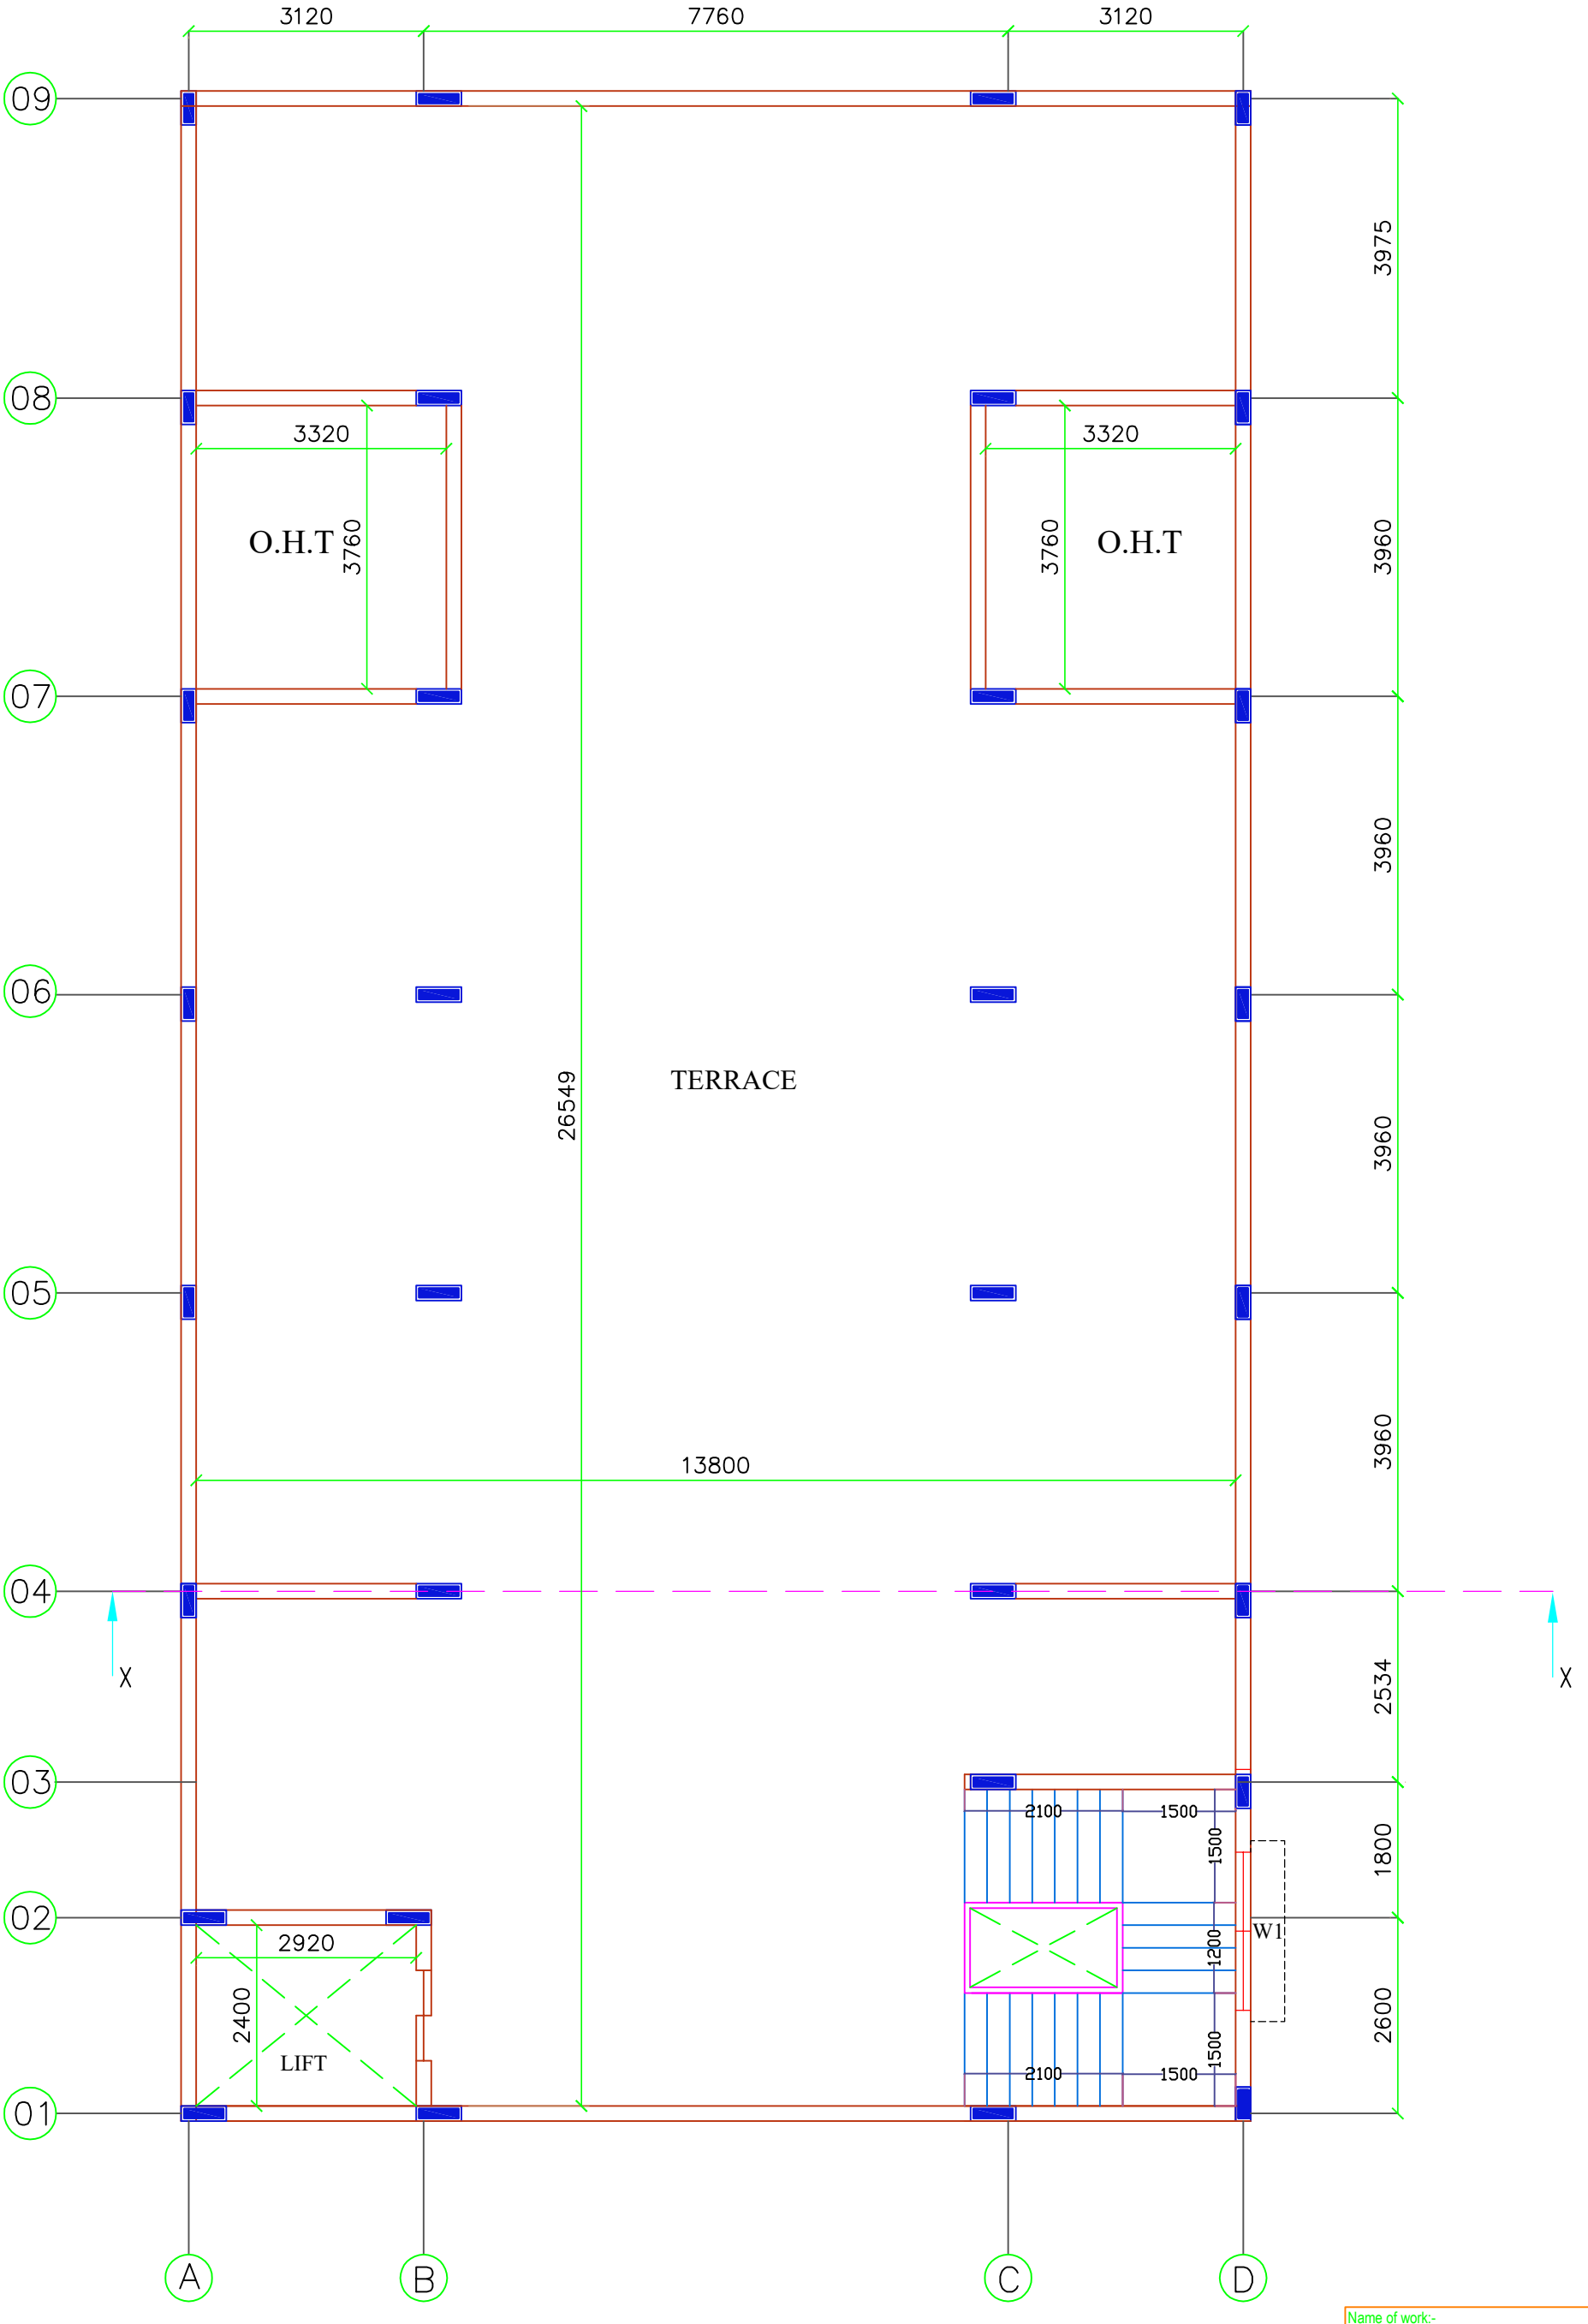

TERRACE FLOOR PLAN

Name of work:-
Construction of New Community HAll by Demolishing old Building in Ward No.155 DevarajUrs Nagara

Architectural Drawing:-
TERRACE FLOOR PLAN

DWG NO :

SCALE : N.T.S

DATE : 00-00-26

REV DATE : 00-00-26

ORIENTATION:- N

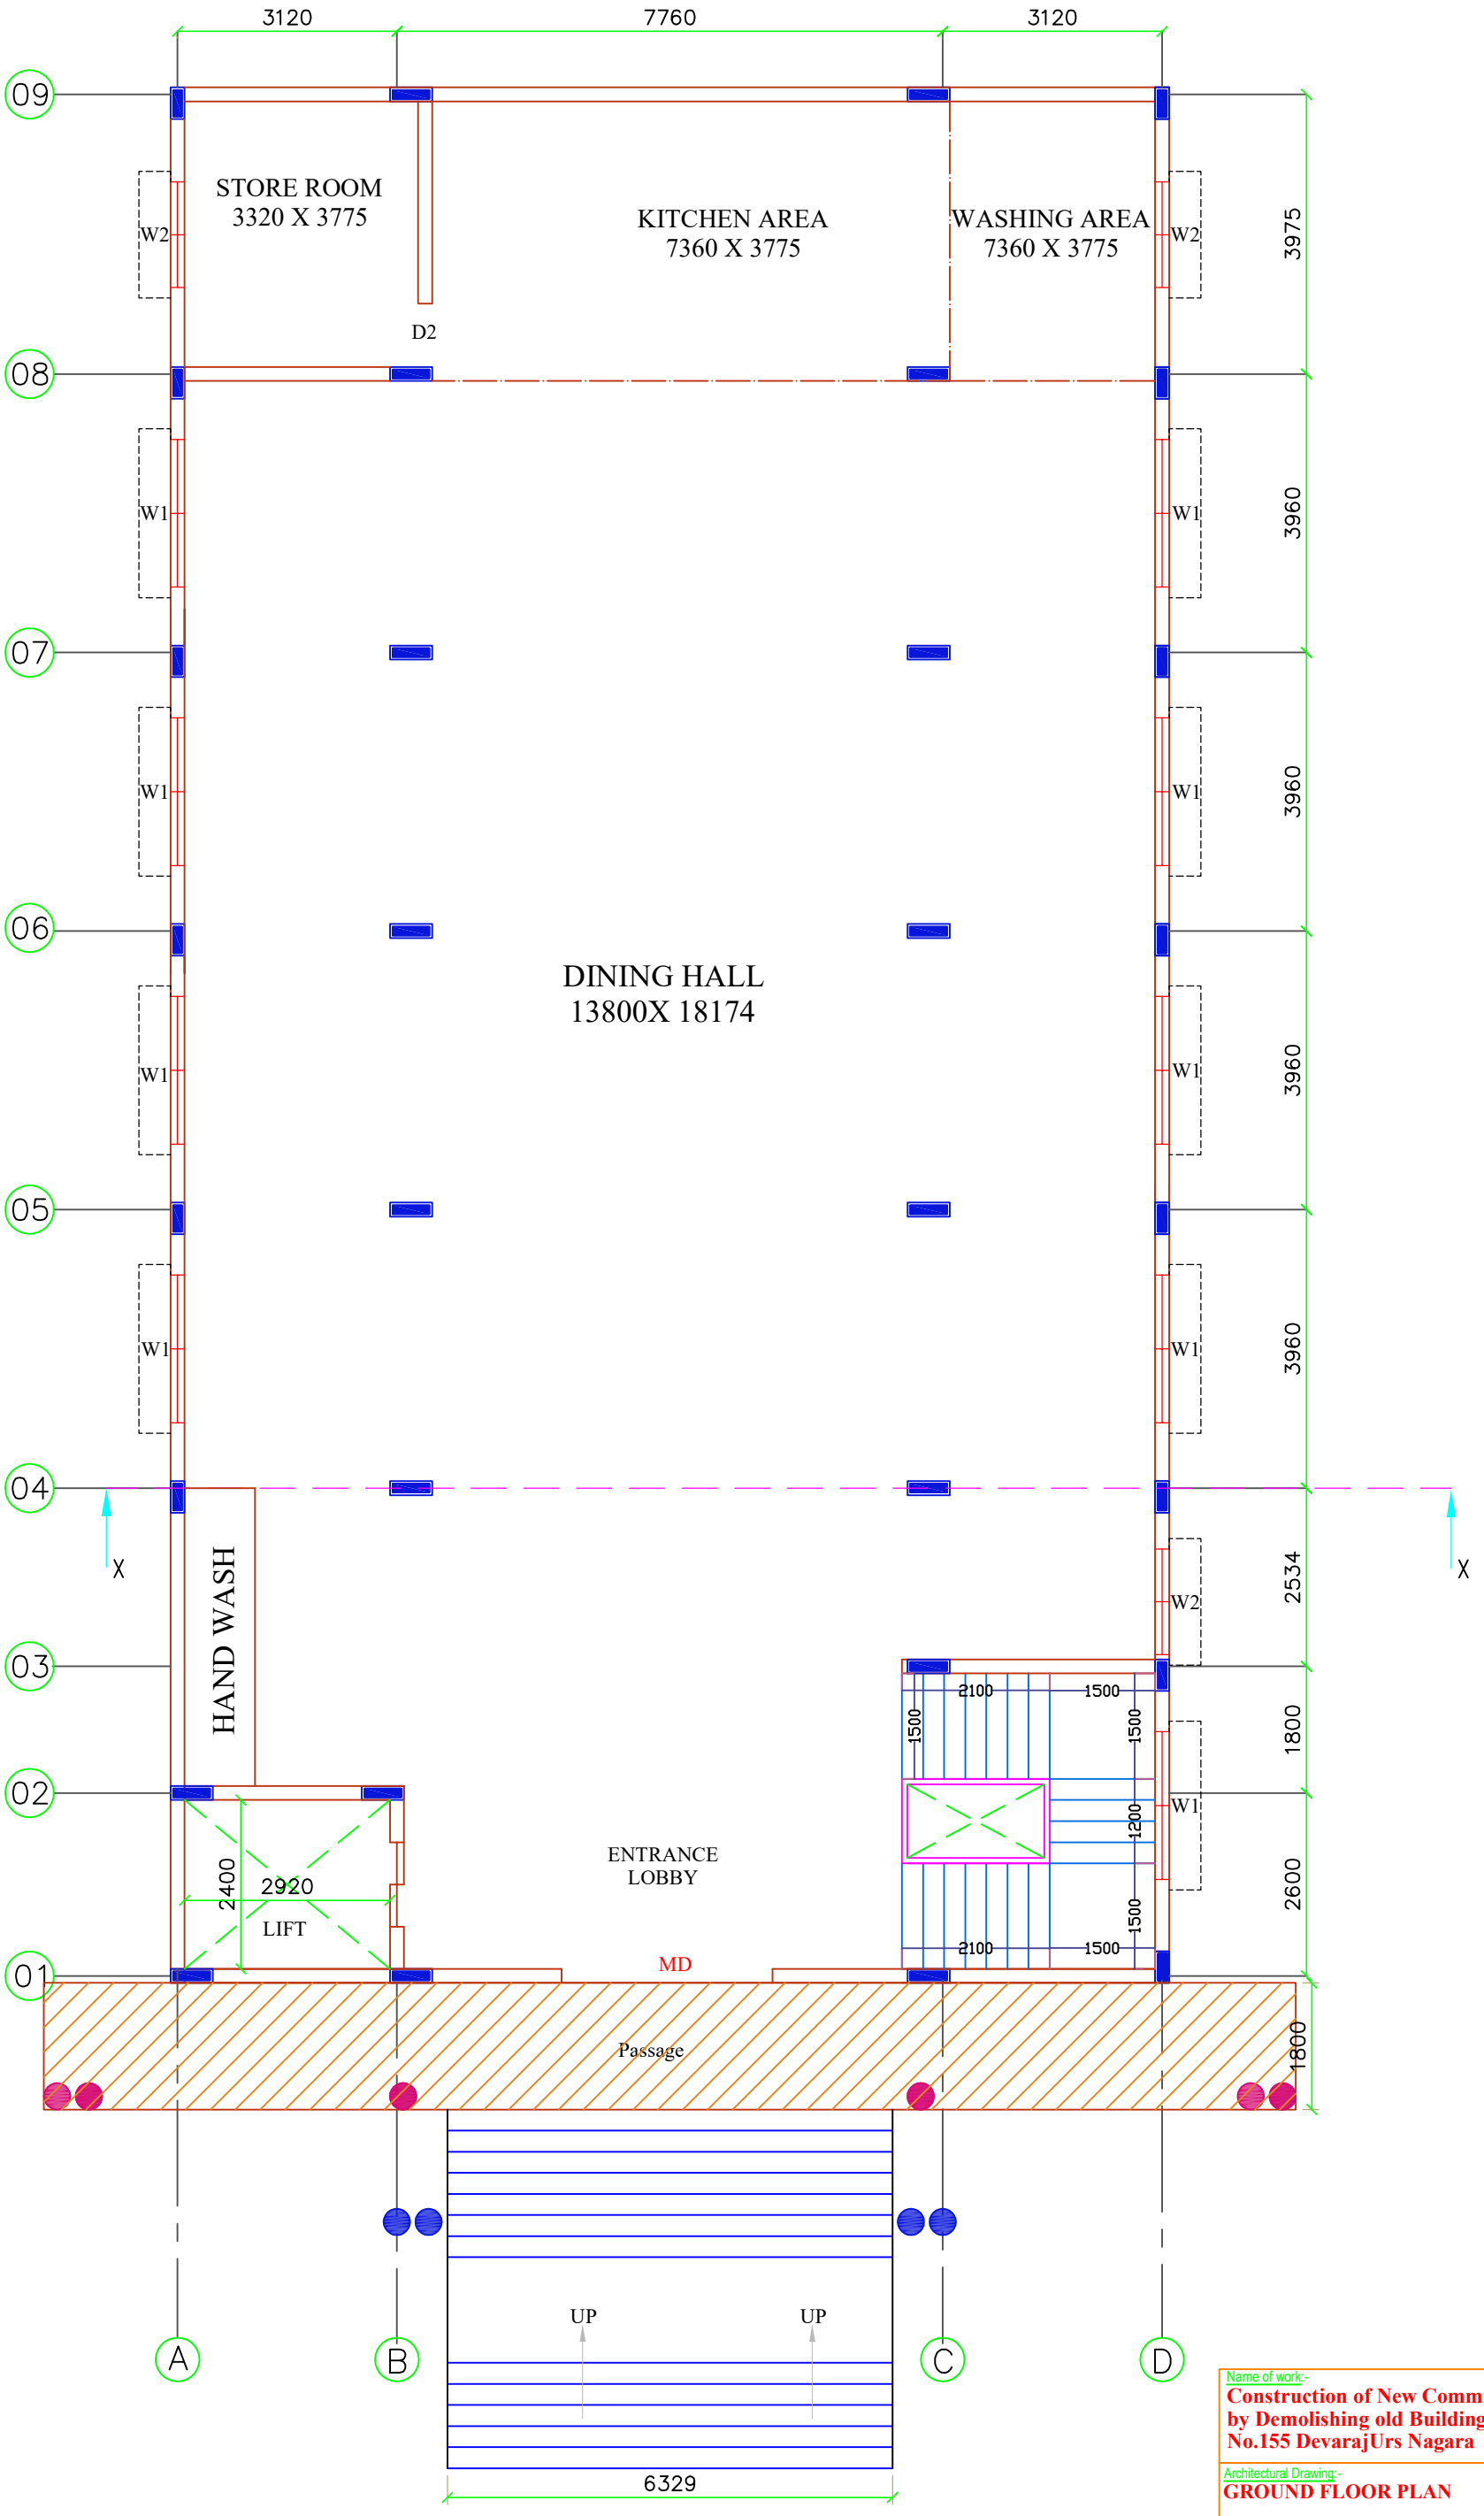

GROUND FLOOR PLAN

Name of work:-
Construction of New Community Hall by Demolishing old Building in Ward No.155 DevarajUrs Nagara

Architectural Drawing:-
GROUND FLOOR PLAN

DWG NO :

SCALE : N.T.S

DATE : 00-00-26

REV DATE : 00-00-26

ORIENTATION:- N

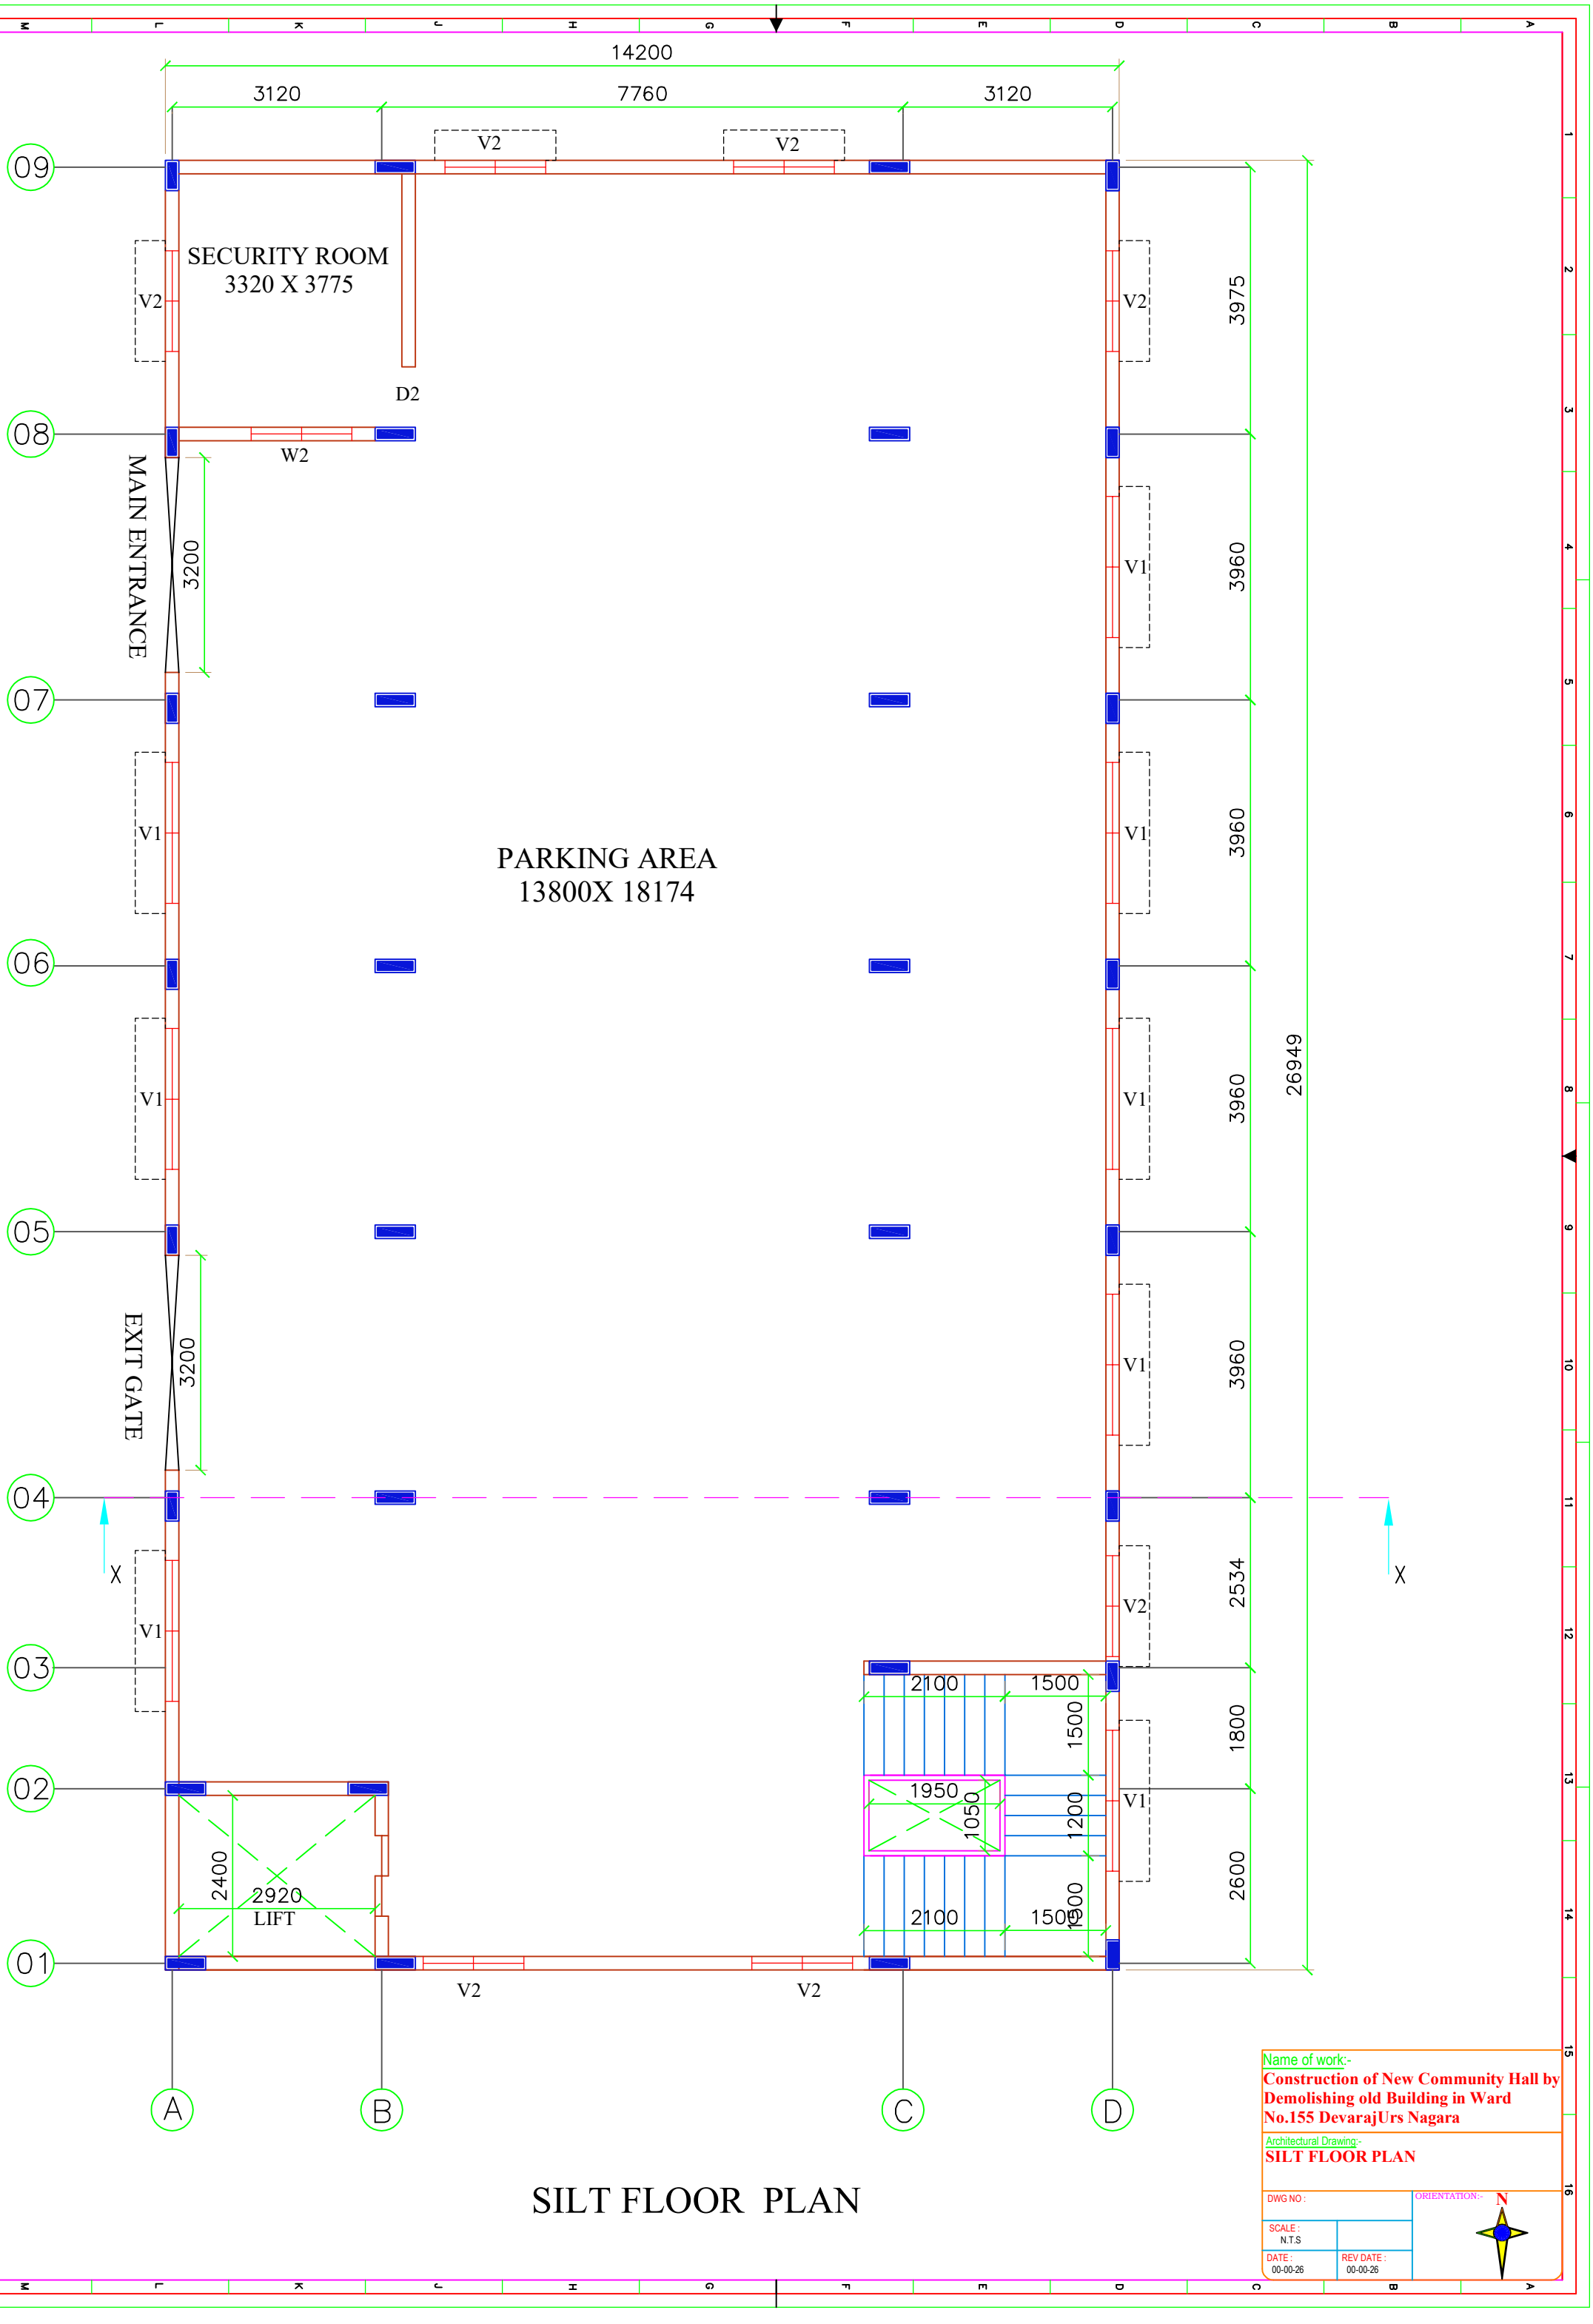

SILT FLOOR PLAN

SWD-8TH B CROSS ROAD

15000

2211

372

14200

742

GATE

PROPOSED BUILDING

26949

33500

9TH CROSS ROAD

FOOTPATH

DRAIN

38500

GATE

PASSAGE

STAIR CASE

3209

6626

20070

GATE

MAIN ROAD

INDEX

ROAD

DRAIN

FOOTPATH

RETAINING WALL

BUILDING

Name of work:-

Construction of New Community HAll by Demolishing old Building in Ward No.155 DevarajUrs Nagara

Architectural Drawing:-

SITE LAYOUT

DWG NO :

ORIENTATION:-

N

SCALE : N.T.S

DATE :

REV DATE :

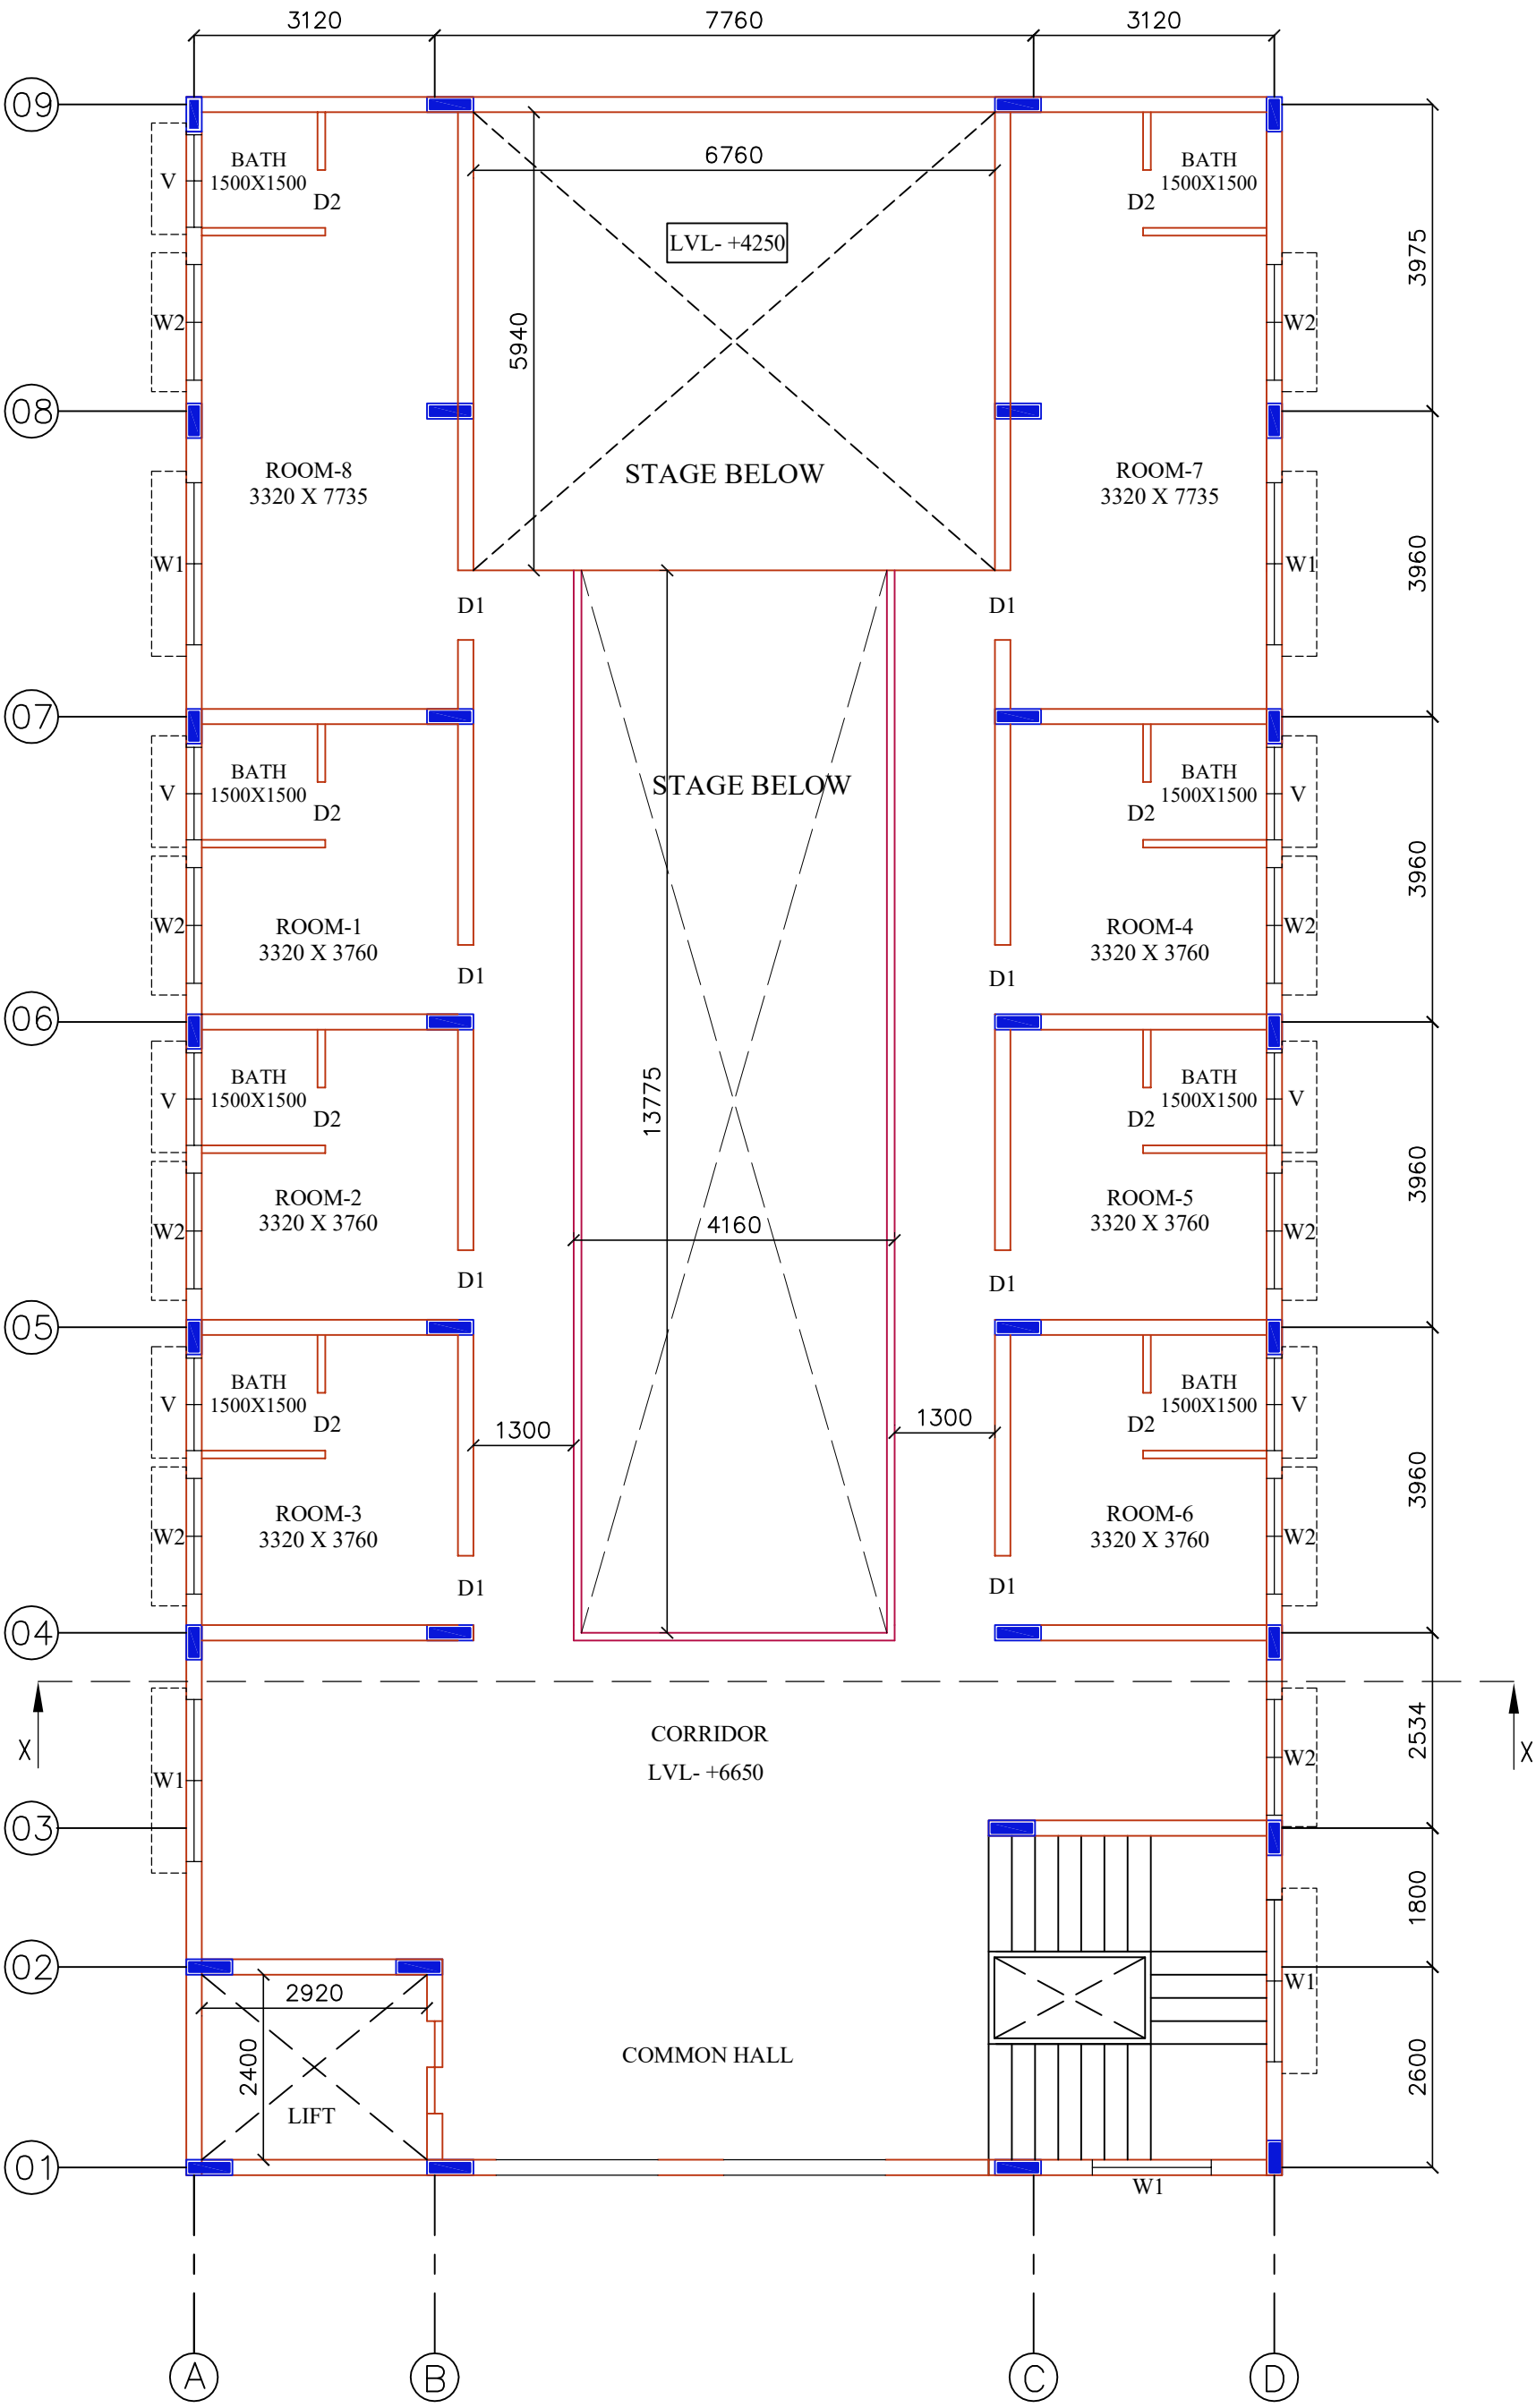

Name of work:-
Construction of New Community Hall by Demolishing old Building in Ward No.155 DevarajUrs Nagara

Architectural Drawing:-
SECOND FLOOR PLAN

DWG NO :	ORIENTATION:-
SCALE : N.T.S	
DATE : 00-00-26	REV DATE : 00-00-26

SECOND FLOOR PLAN

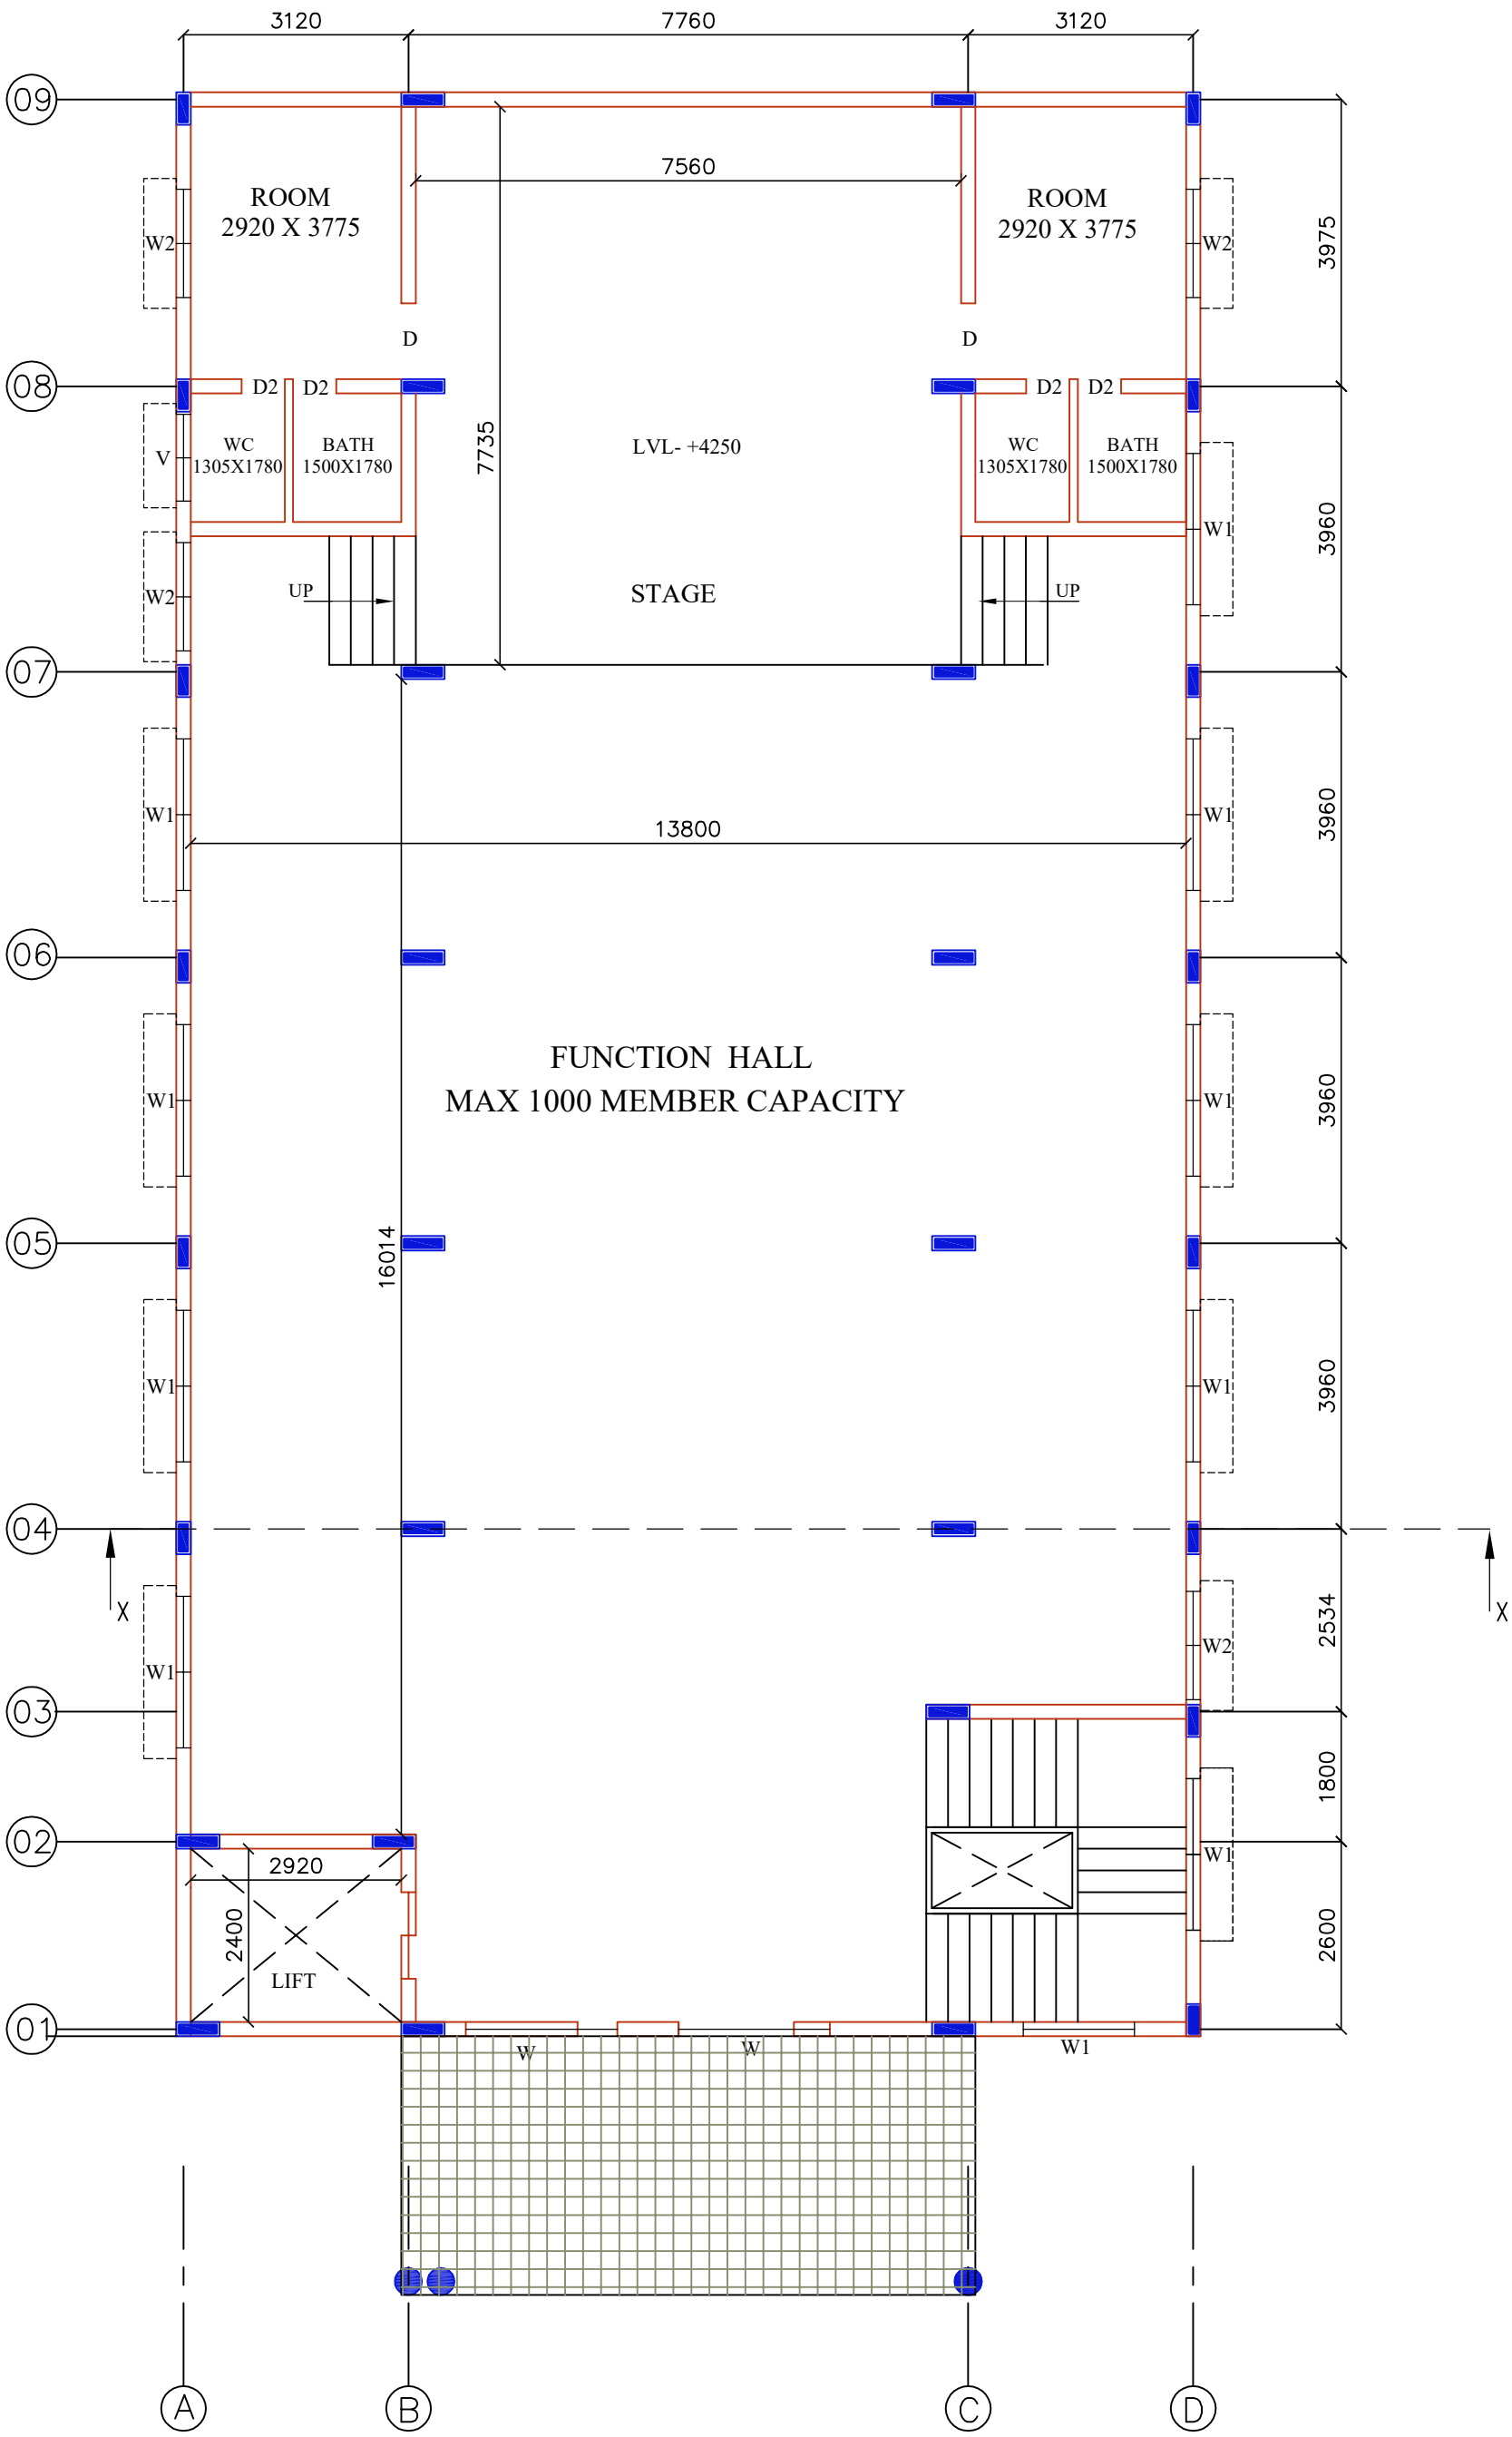

FIRST FLOOR PLAN

Name of work:-
Construction of New Community Hall by Demolishing old Building in Ward No.155 DevarajUrs Nagara

Architectural Drawing:-
FIRST FLOOR PLAN

DWG NO :

SCALE : N.T.S

DATE : 00-00-26

REV DATE : 00-00-26

ORIENTATION:- N

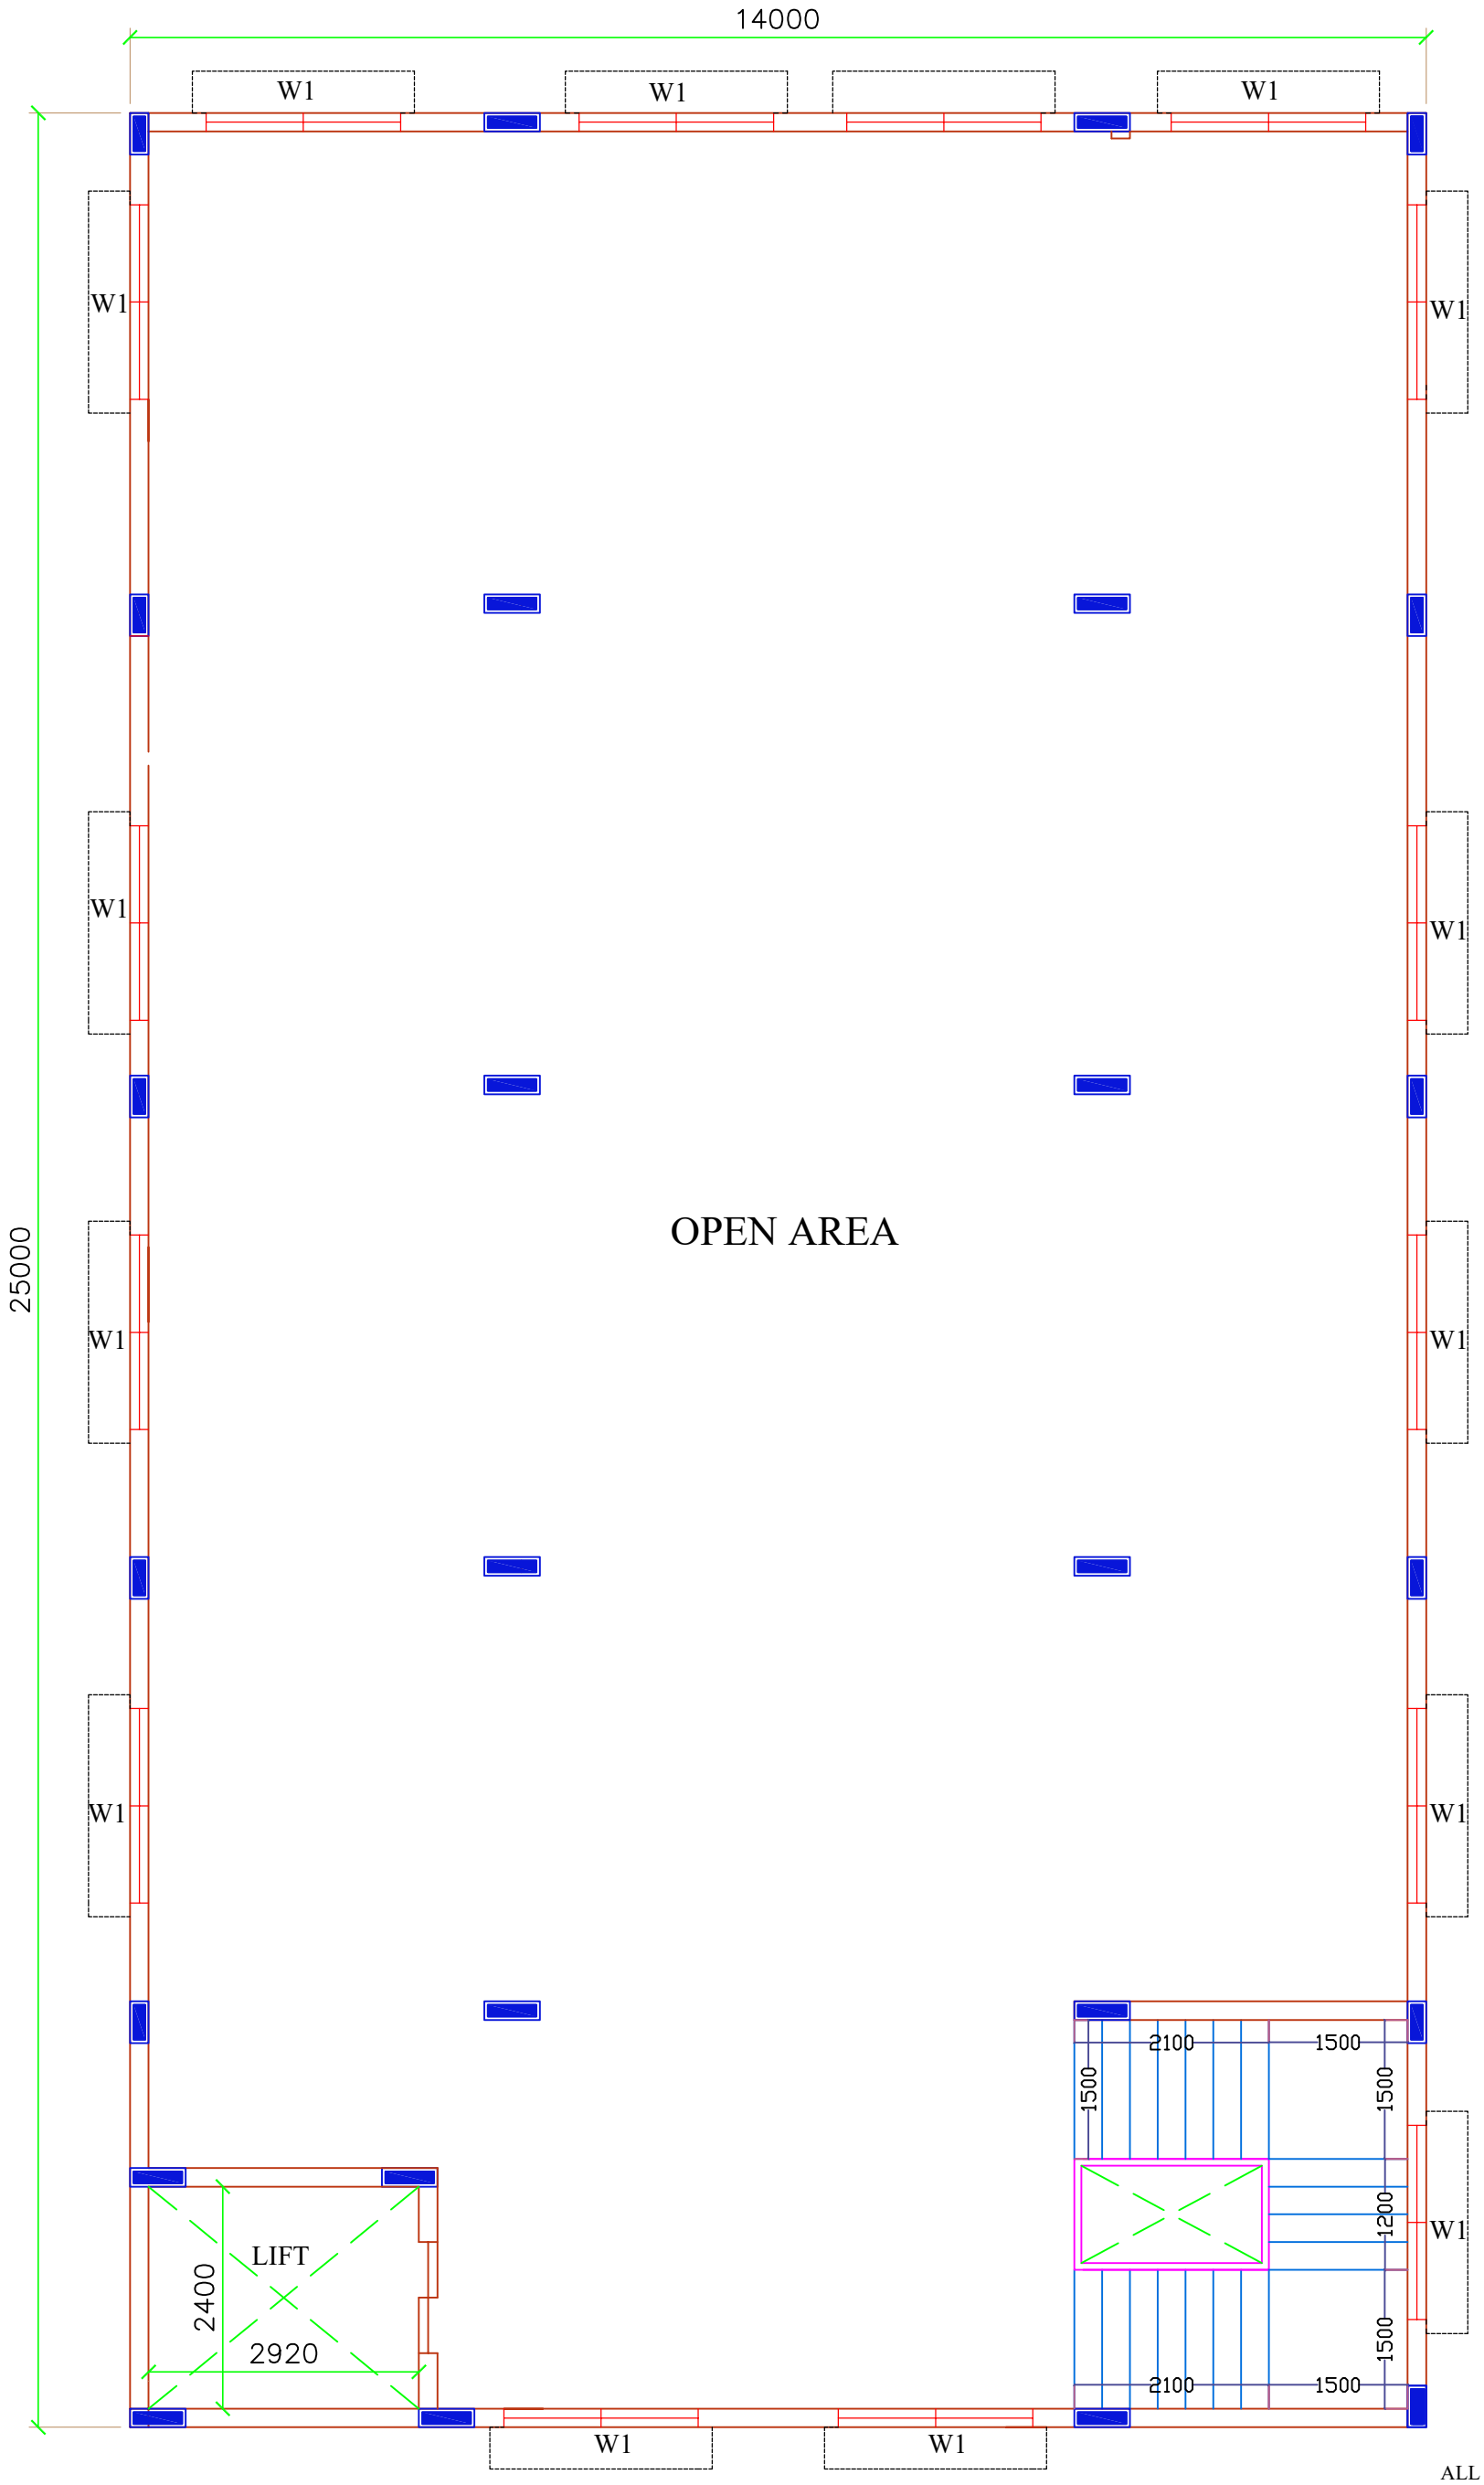

ALL MEASUREMENTS ARE IN MM

Name of Work:-
Construction of Multipurpose Building in Ward No.153 Padarayanapura

Architectural Drawing:-
SECOND FLOOR PLAN

DWG NO :

SCALE : N.T.S

DATE : 00-00-26

REV DATE : 00-00-26

ORIENTATION:- N

SECOND FLOOR PLAN

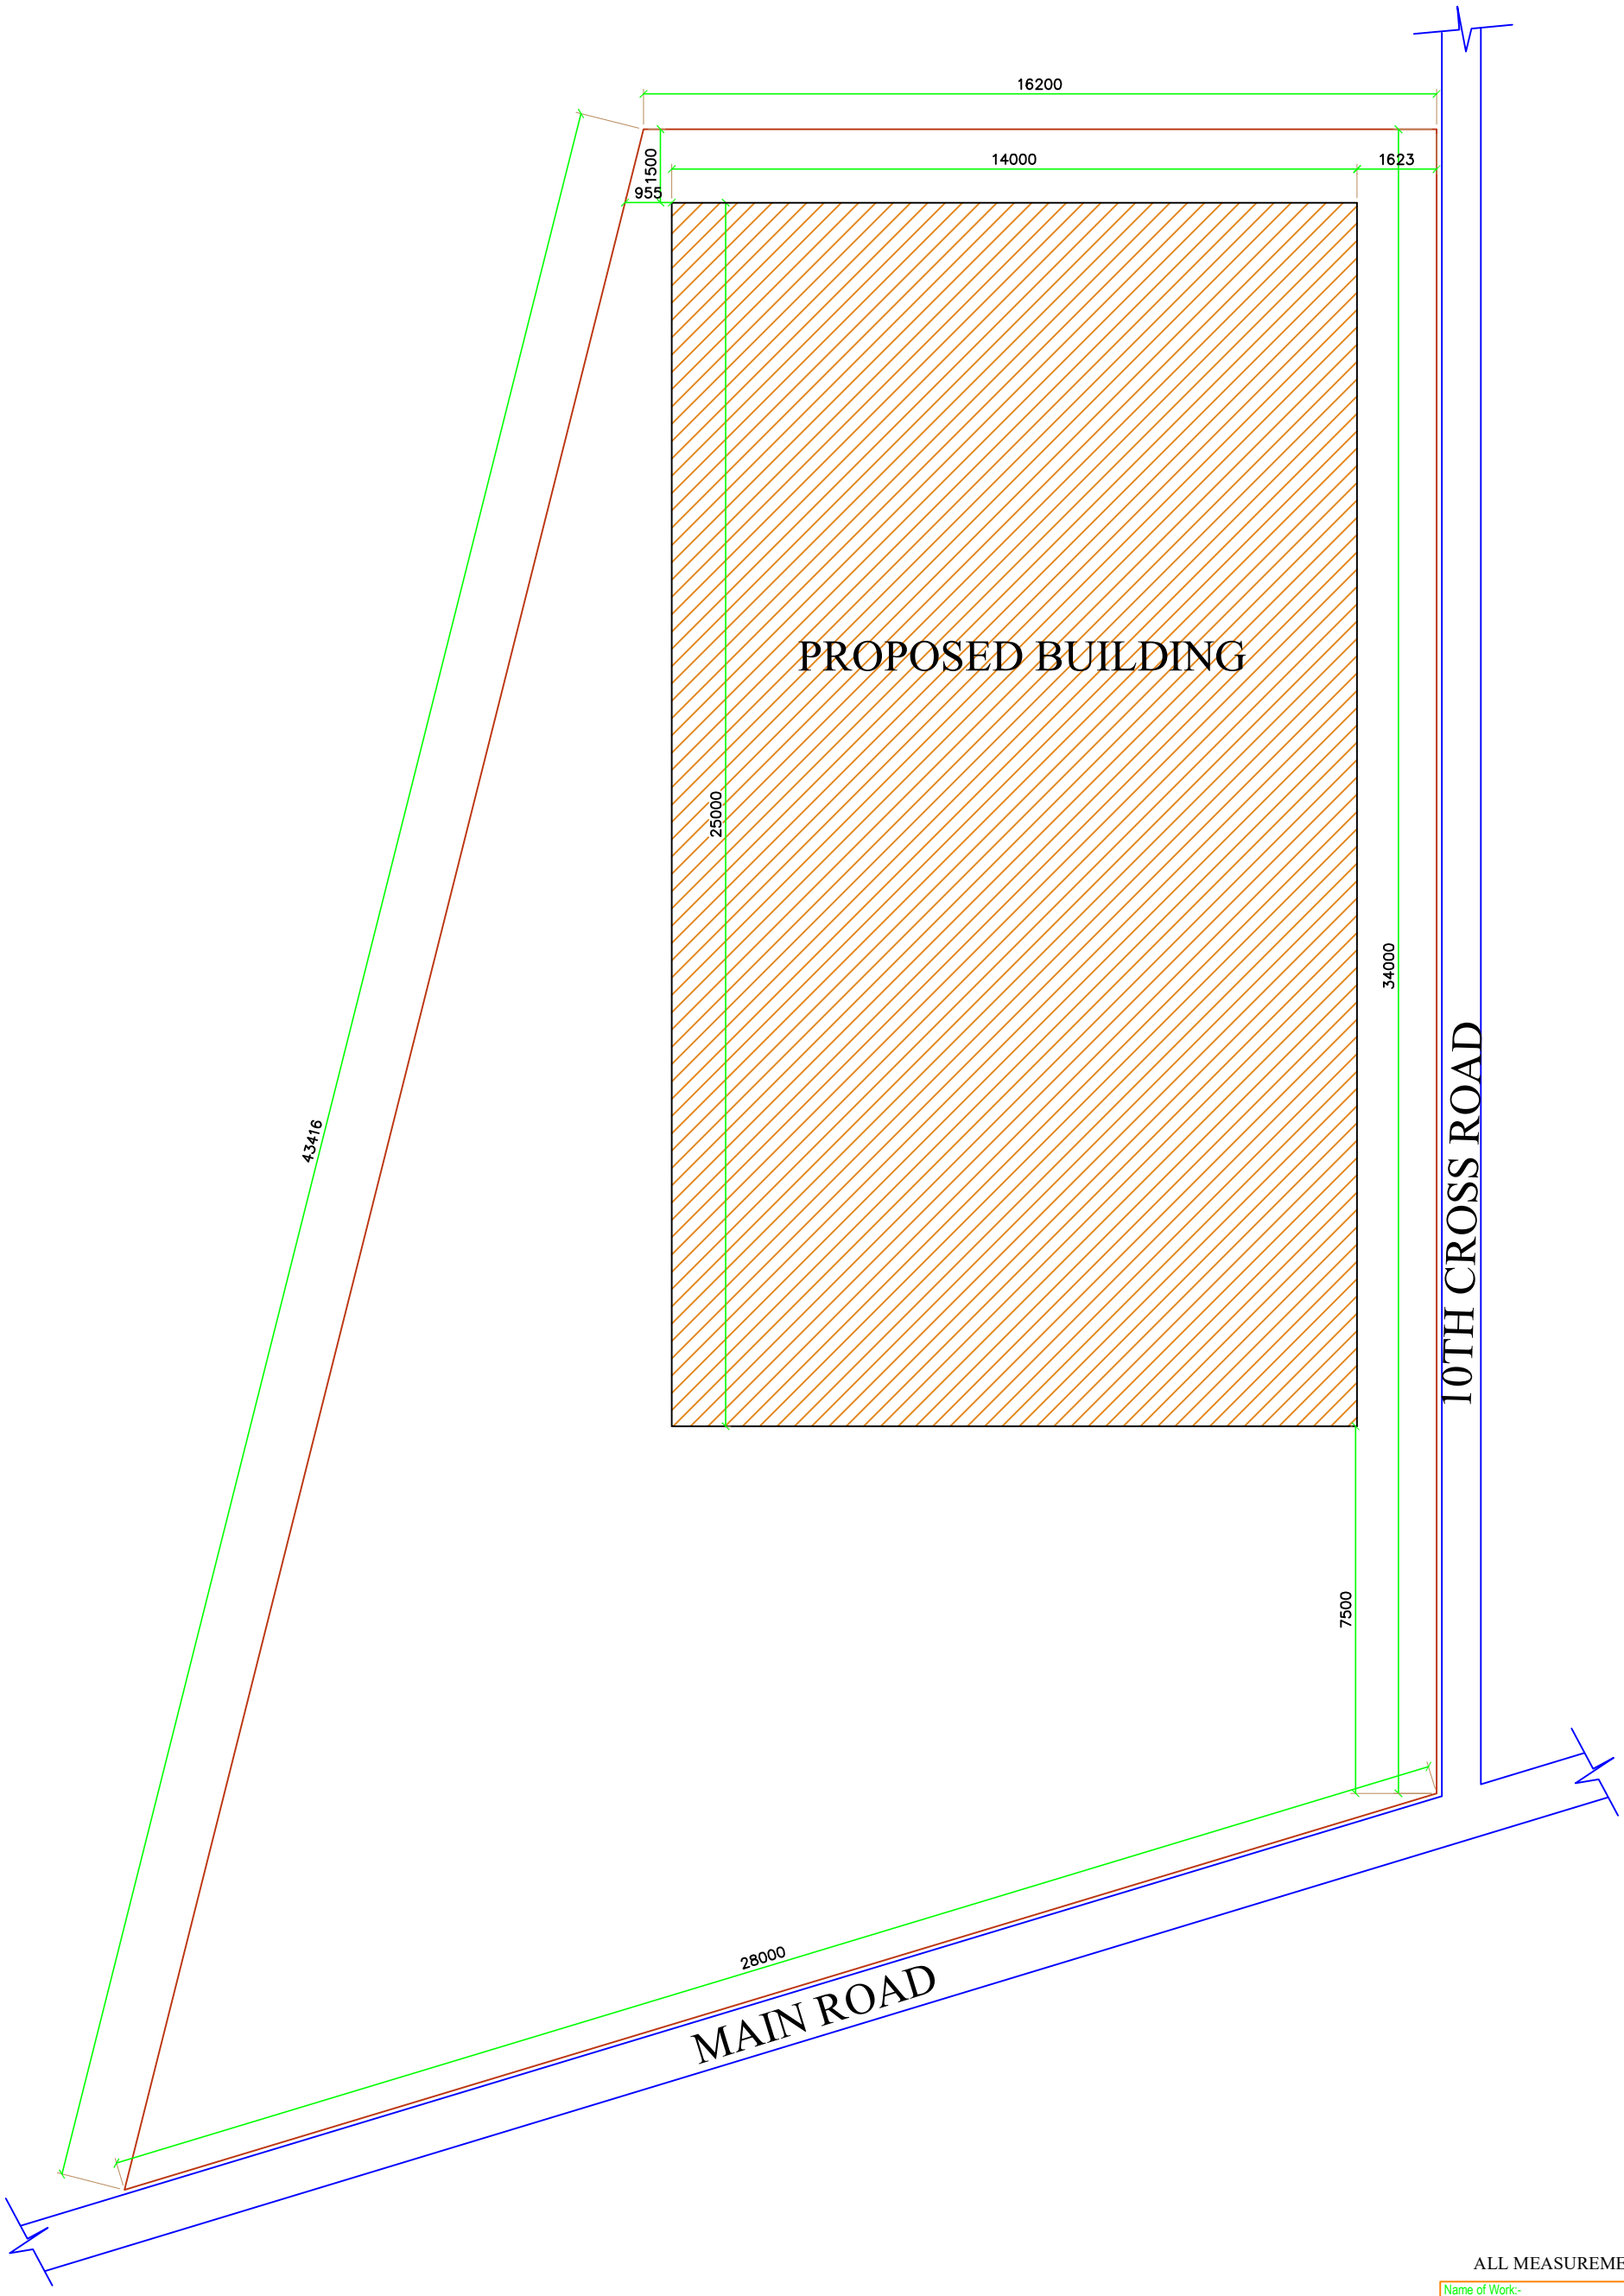

ALL MEASUREMENTS ARE IN MM

Name of Work:-
Construction of Multipurpose Building in Ward No.153 Padarayanapura

Architectural Drawing:-
Site Layout

DWG NO :	ORIENTATION:- N
SCALE : N.T.S	
DATE : 00-00-26	REV DATE : 00-00-26

SITE LAYOUT

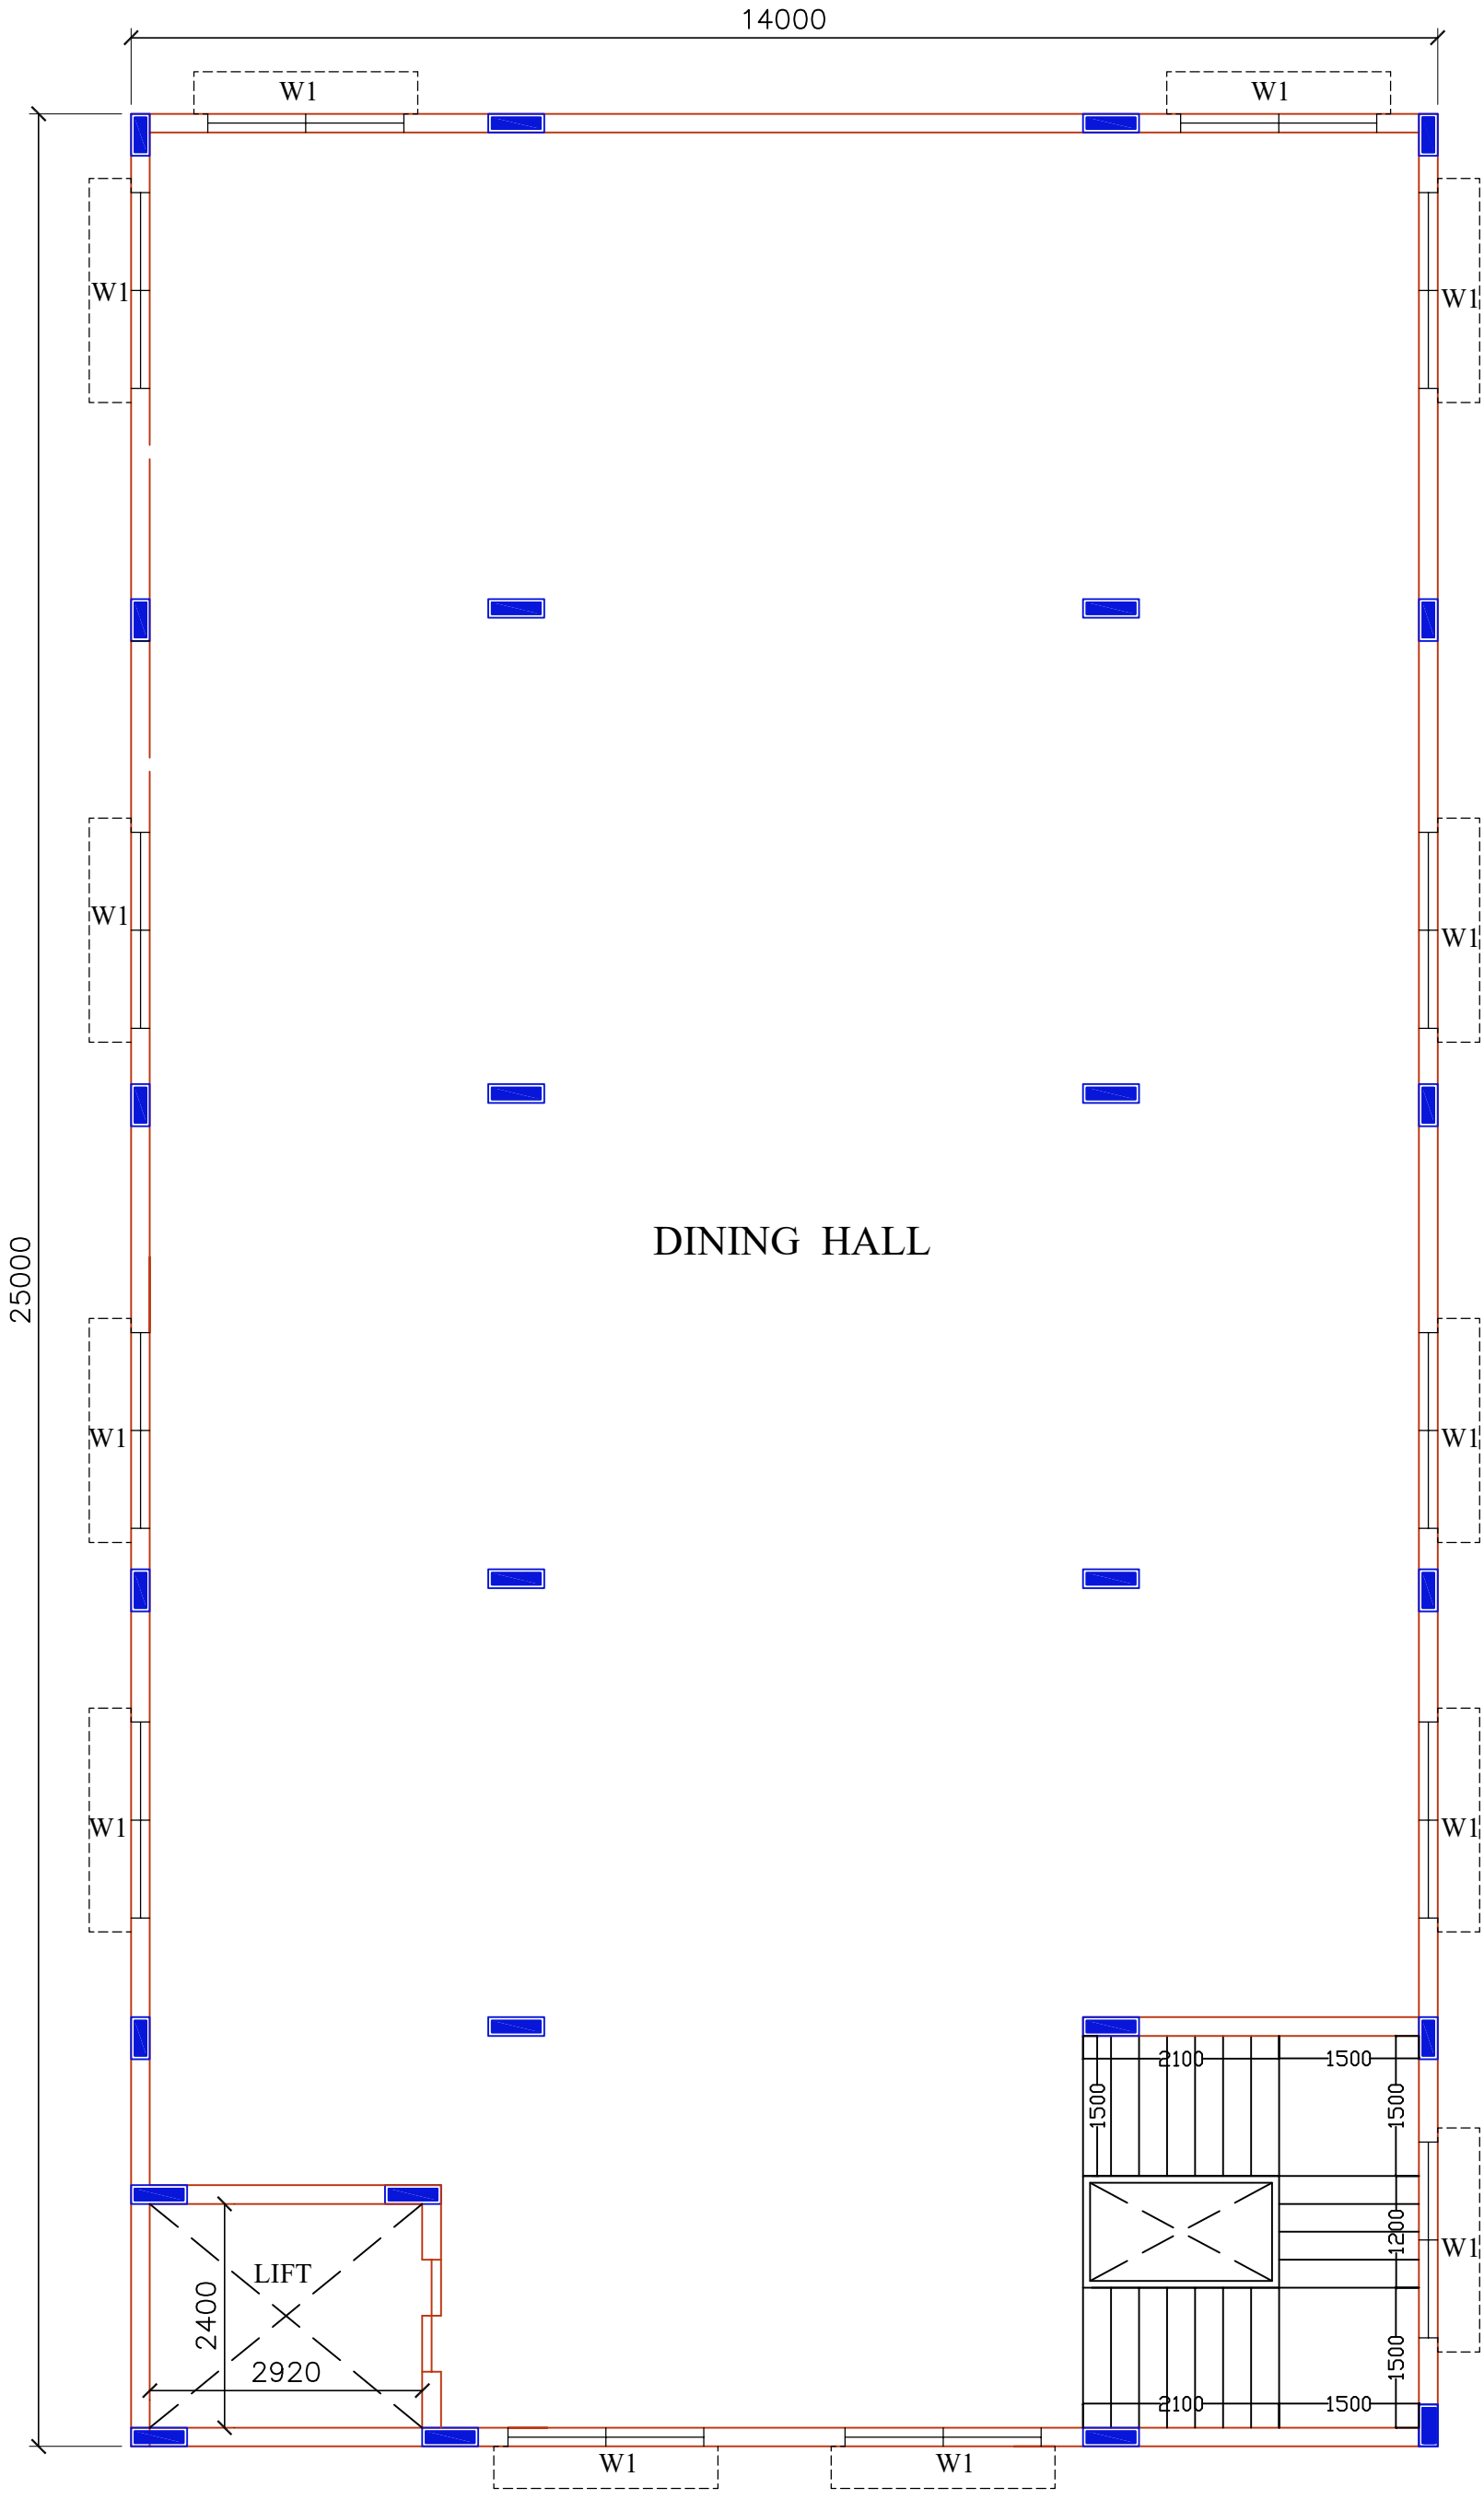

Name of Work:-
Construction of Multipurpose Building in Ward No.153 Padarayanapura

Architectural Drawing:-
THIRD FLOOR PLAN

DWG NO :

SCALE : N.T.S

DATE : 00-00-26

REV DATE : 00-00-26

ORIENTATION:- N

THIRD FLOOR PLAN

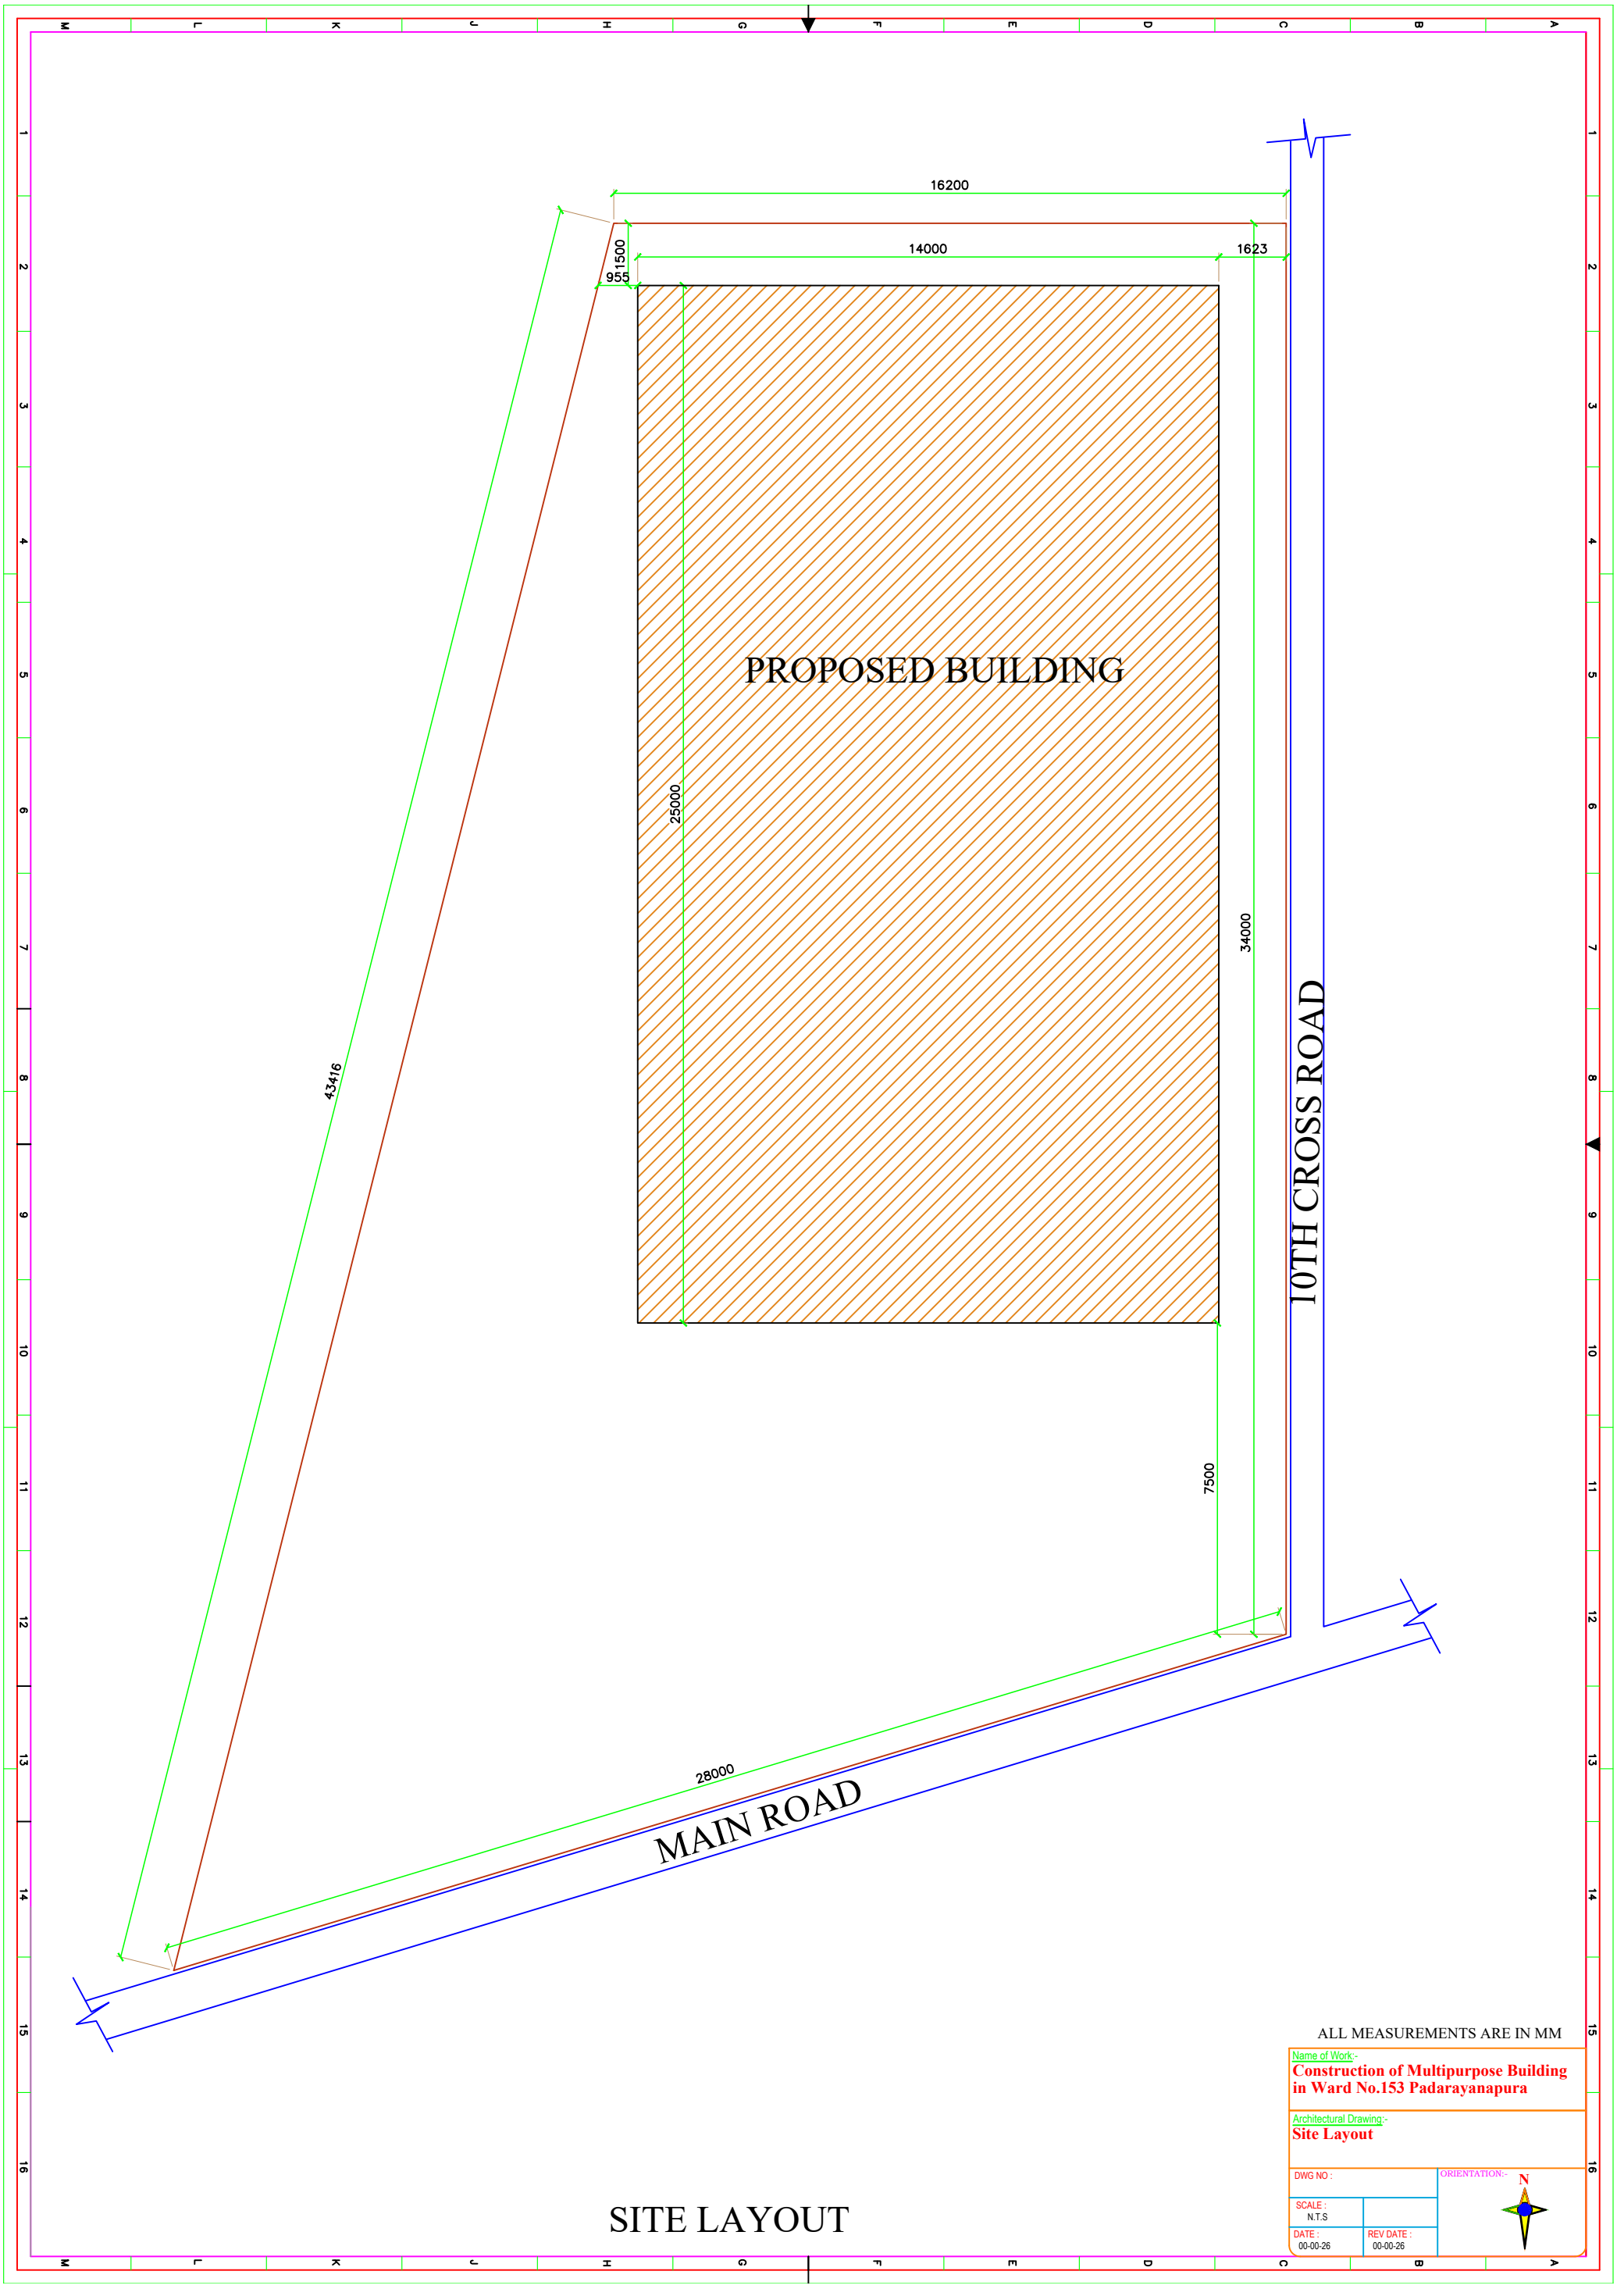

ALL MEASUREMENTS ARE IN MM

Name of Work:-
Construction of Multipurpose Building in Ward No.153 Padarayanapura

Architectural Drawing:-
Site Layout

DWG NO :	ORIENTATION:- N
SCALE : N.T.S	
DATE : 00-00-26	REV DATE : 00-00-26

SITE LAYOUT

14000

25000

W1

D

ROOM-1
4026X5000

BATH
1500X1500

D2

V

ROOM-2
4026X5000

ROOM-3
4026X5000

PARKING AREA
9374X20200

LIFT

2400

2920

2100

1500

1200

MAIN ENTRANCE

ALL MEASUREMENTS ARE IN MM

Name of Work:-
Construction of Multipurpose Building in Ward No.153 Padarayanapura

Architectural Drawing:-
GROUND FLOOR PLAN

DWG NO :

ORIENTATION:-

N

SCALE : N.T.S

DATE : 00-00-26

REV DATE : 00-00-26

GROUND FLOOR PLAN

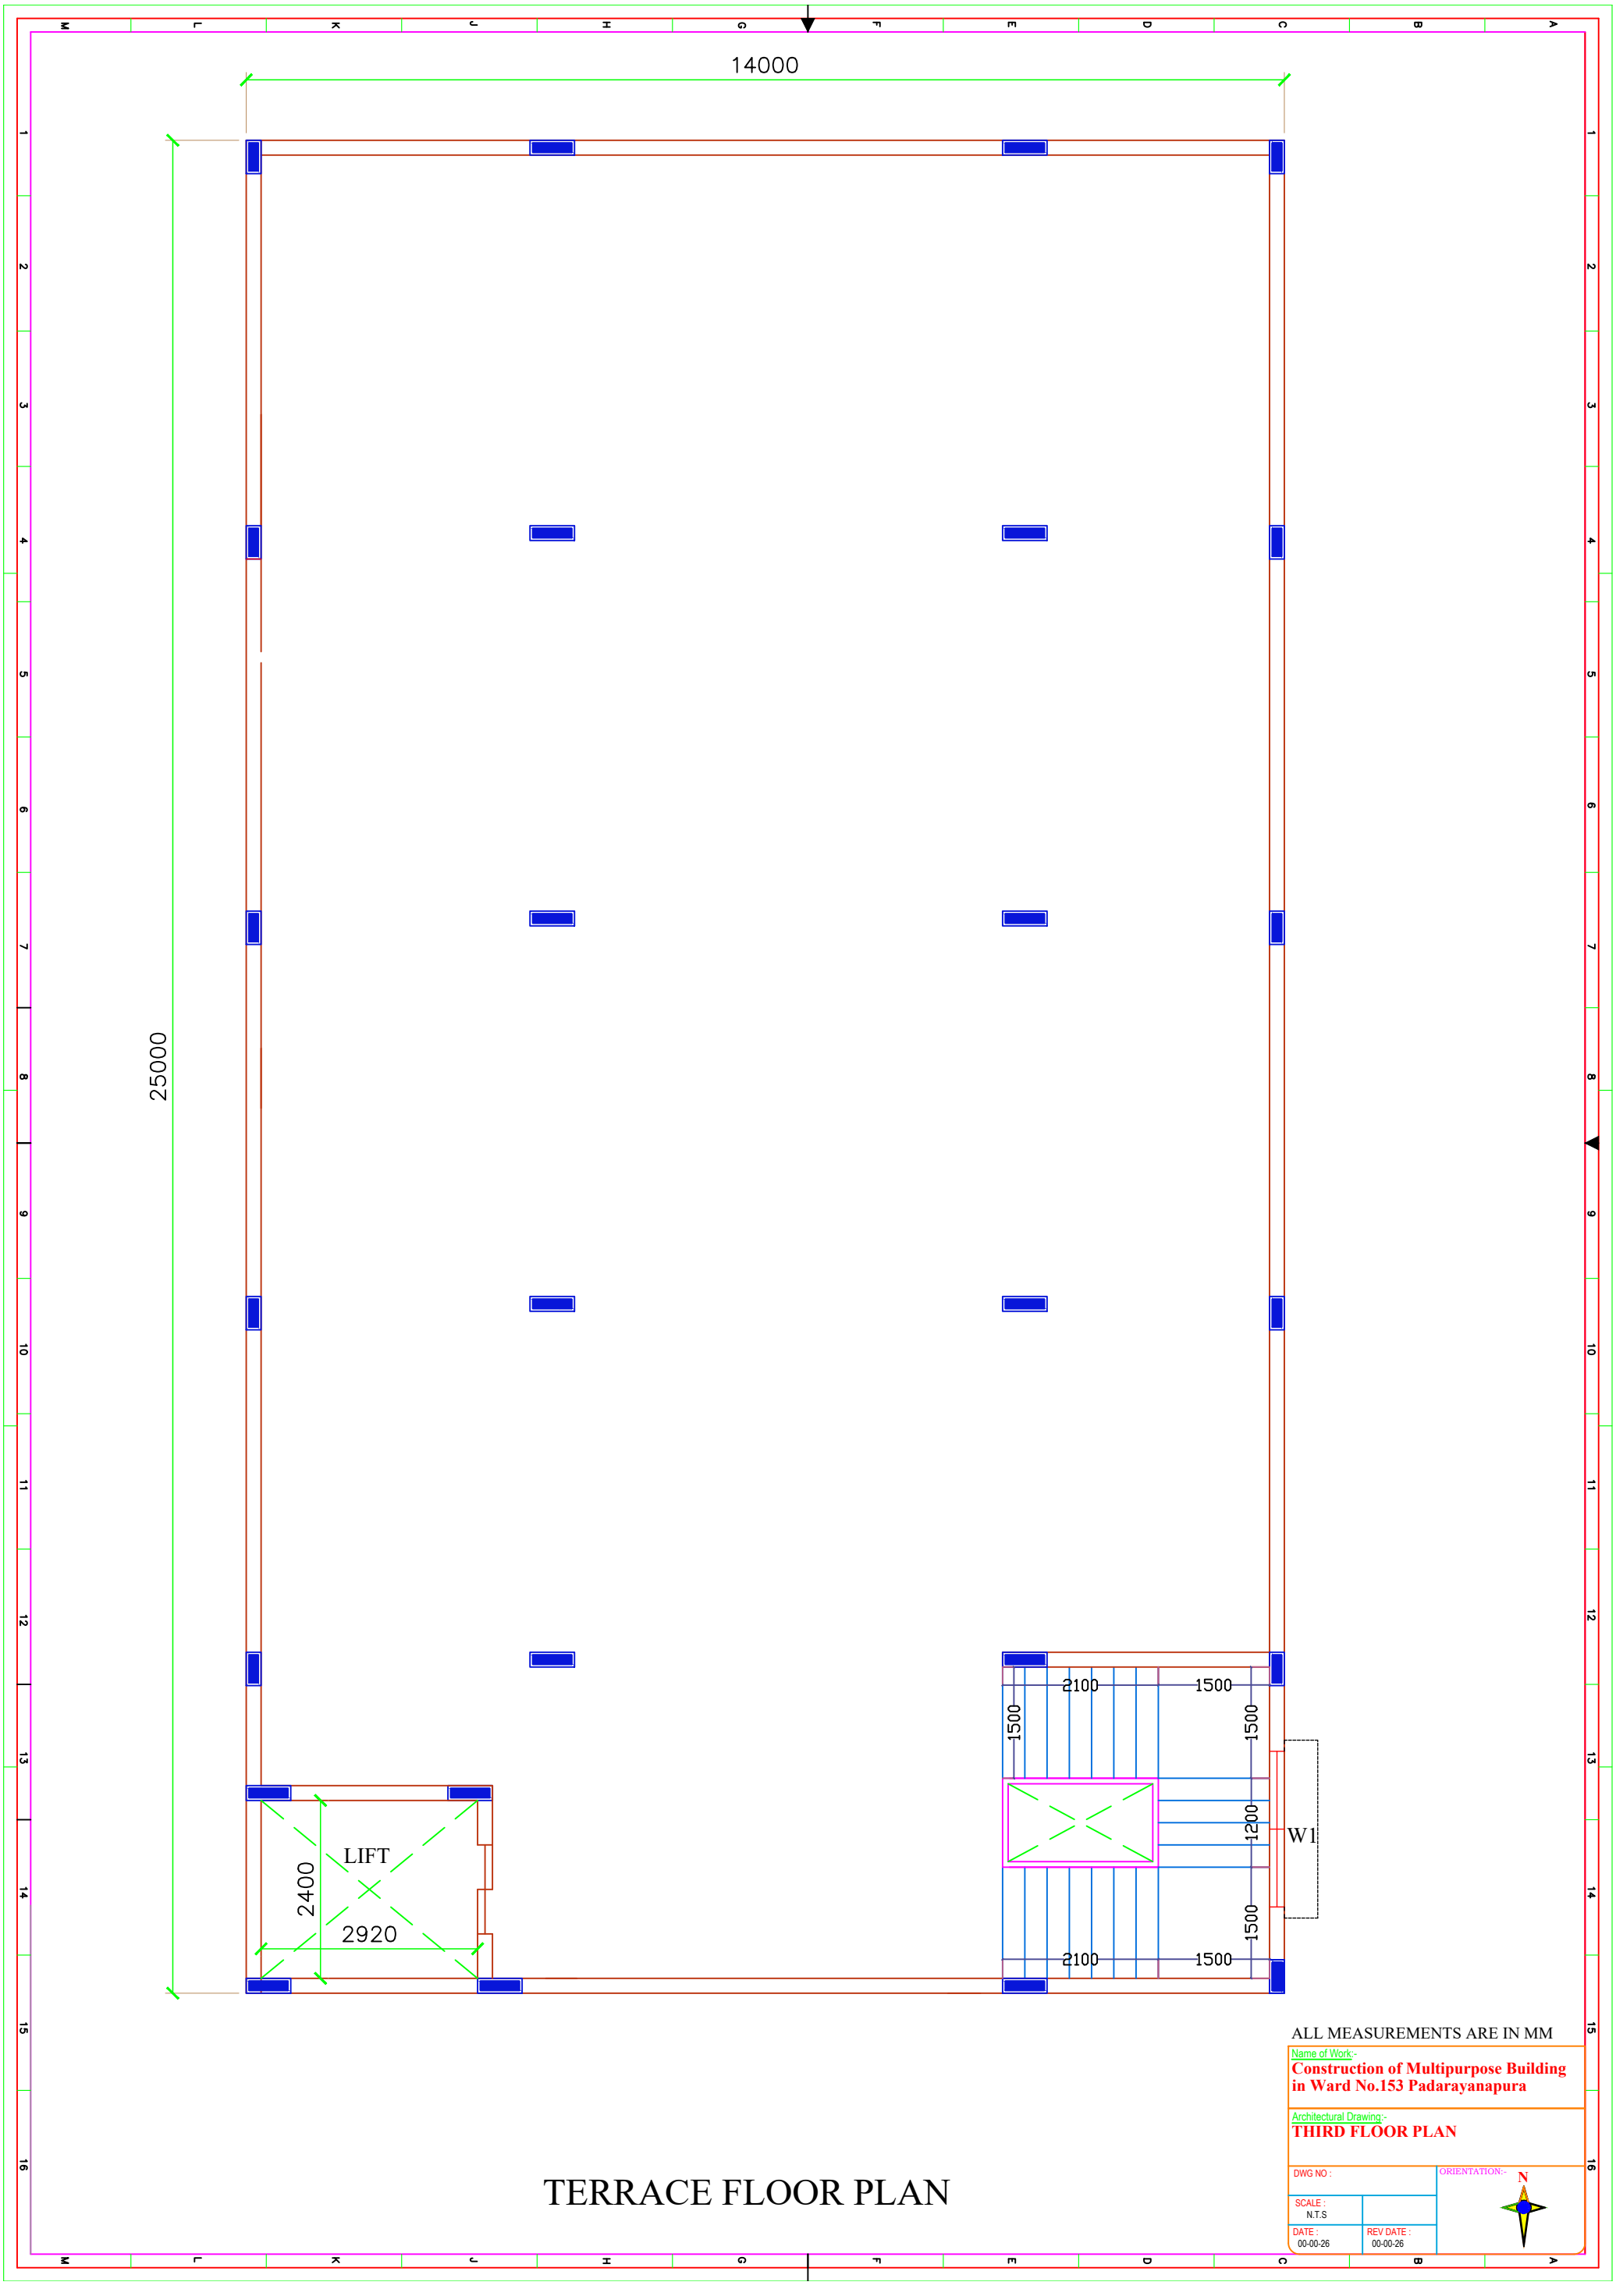

ALL MEASUREMENTS ARE IN MM

Name of Work:-
Construction of Multipurpose Building in Ward No.153 Padarayanapura

Architectural Drawing:-
THIRD FLOOR PLAN

DWG NO :

ORIENTATION:- N

SCALE : N.T.S

DATE : 00-00-26

REV DATE : 00-00-26

TERRACE FLOOR PLAN